

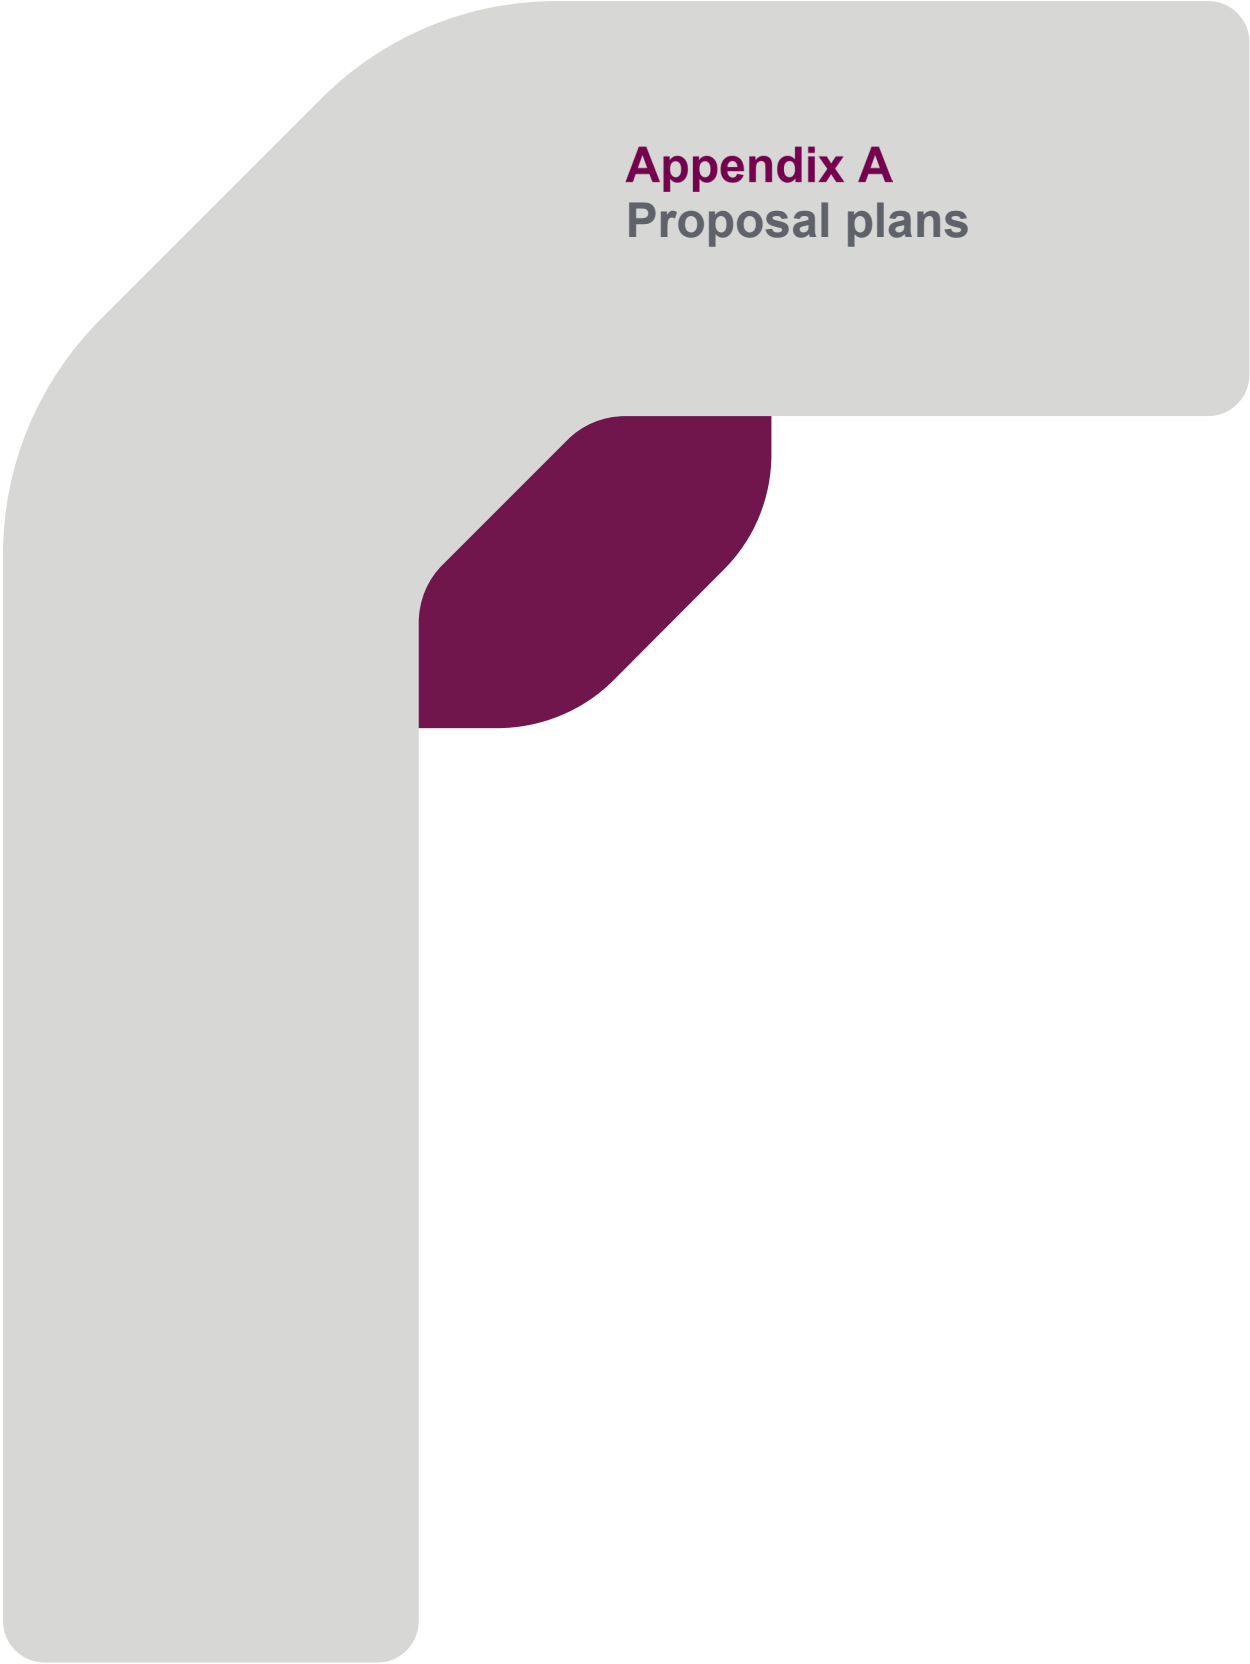


A large, light grey L-shaped graphic with rounded corners. A smaller, maroon-colored shape with rounded corners is inset into the right-hand vertical bar of the L-shape.

Appendix A Proposal plans

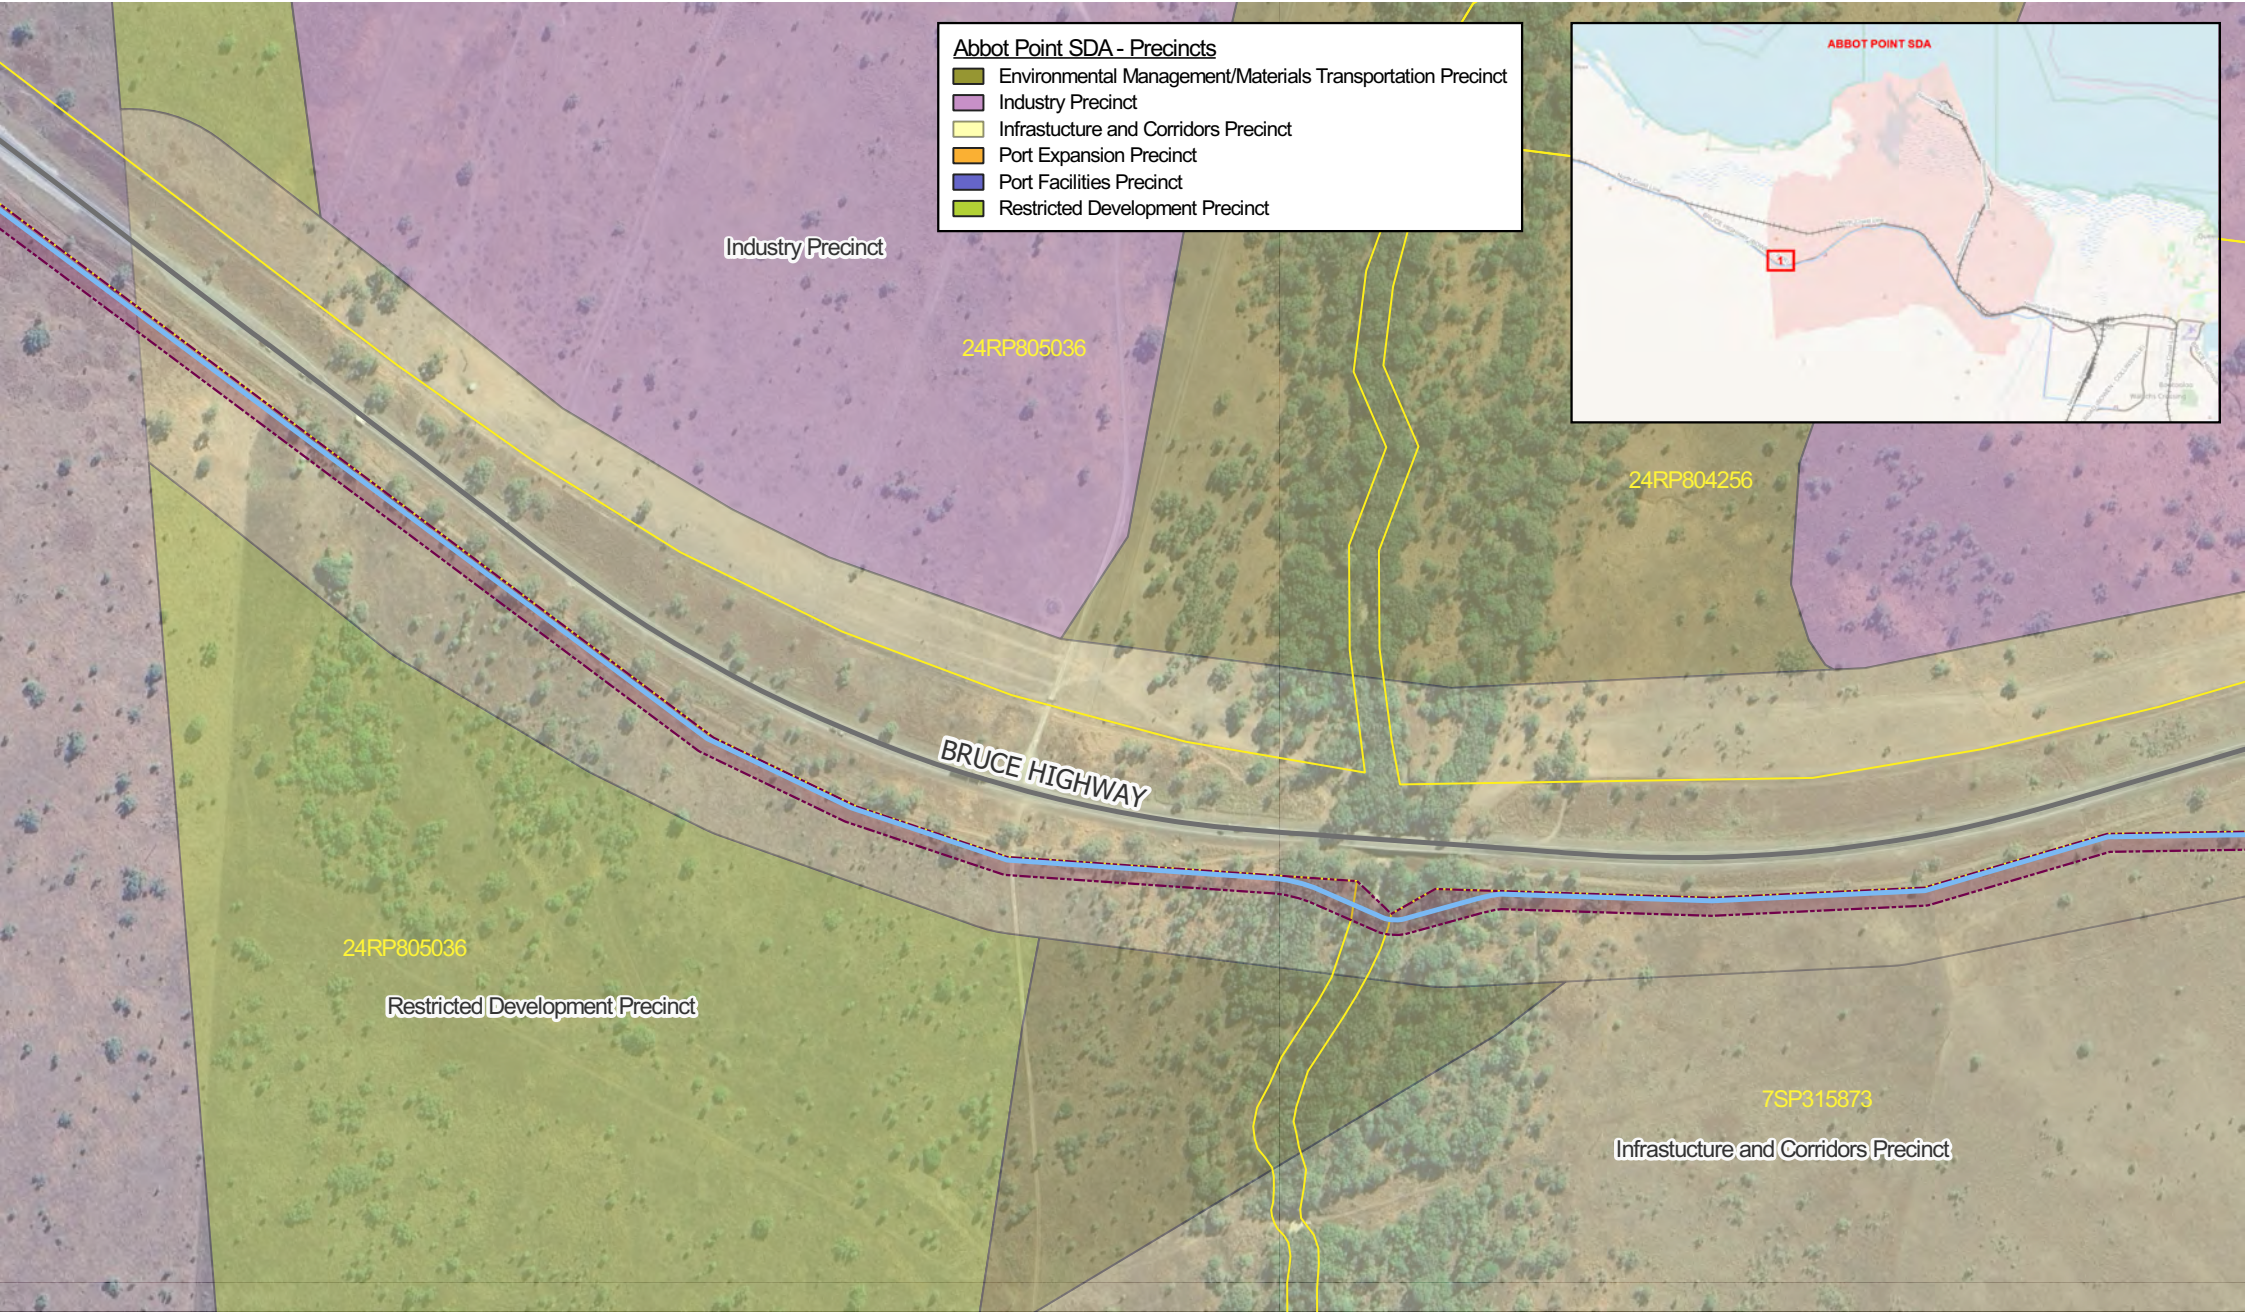

- Abbot Point SDA - Precincts**
- Environmental Management/Materials Transportation Precinct
 - Industry Precinct
 - Infrastructure and Corridors Precinct
 - Port Expansion Precinct
 - Port Facilities Precinct
 - Restricted Development Precinct

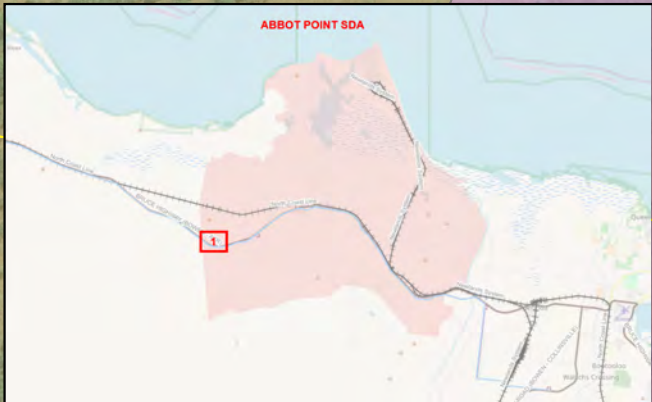



MAKING
COMPLEX
EASY

A TETRA TECH COMPANY

Level 8, 31 Duncan Street
Fortitude Valley QLD 4006
T +61 7 3539 9500

Drawing title:

Bowen Pipeline - Abbot Point SDA - Sheet 1

Project: Bowen Pipeline

Job ref: 5676

Client: Bowen Pipeline Company

0 50 100 150 200 250 m


Scale @ A3: 1:4000

Revision	Drawn By	Date
A	TE	02/09/2025
B	TE	03/09/2025

Legend


- Pipeline
- Pipeline Corridor
- Railways
- Roads
- Land Parcels



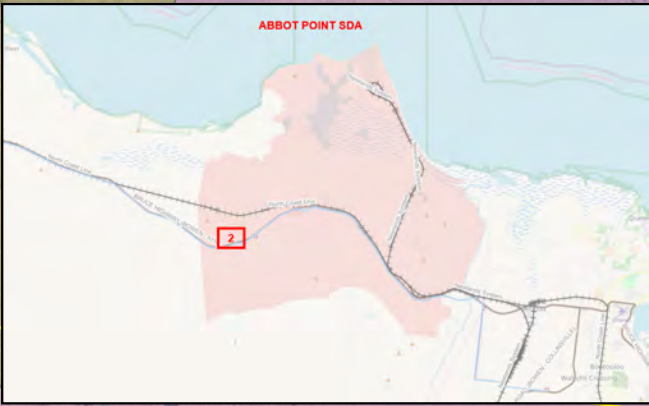

Abbot Point SDA - Precincts

- Environmental Management/Materials Transportation Precinct
- Industry Precinct
- Infrastructure and Corridors Precinct
- Port Expansion Precinct
- Port Facilities Precinct
- Restricted Development Precinct

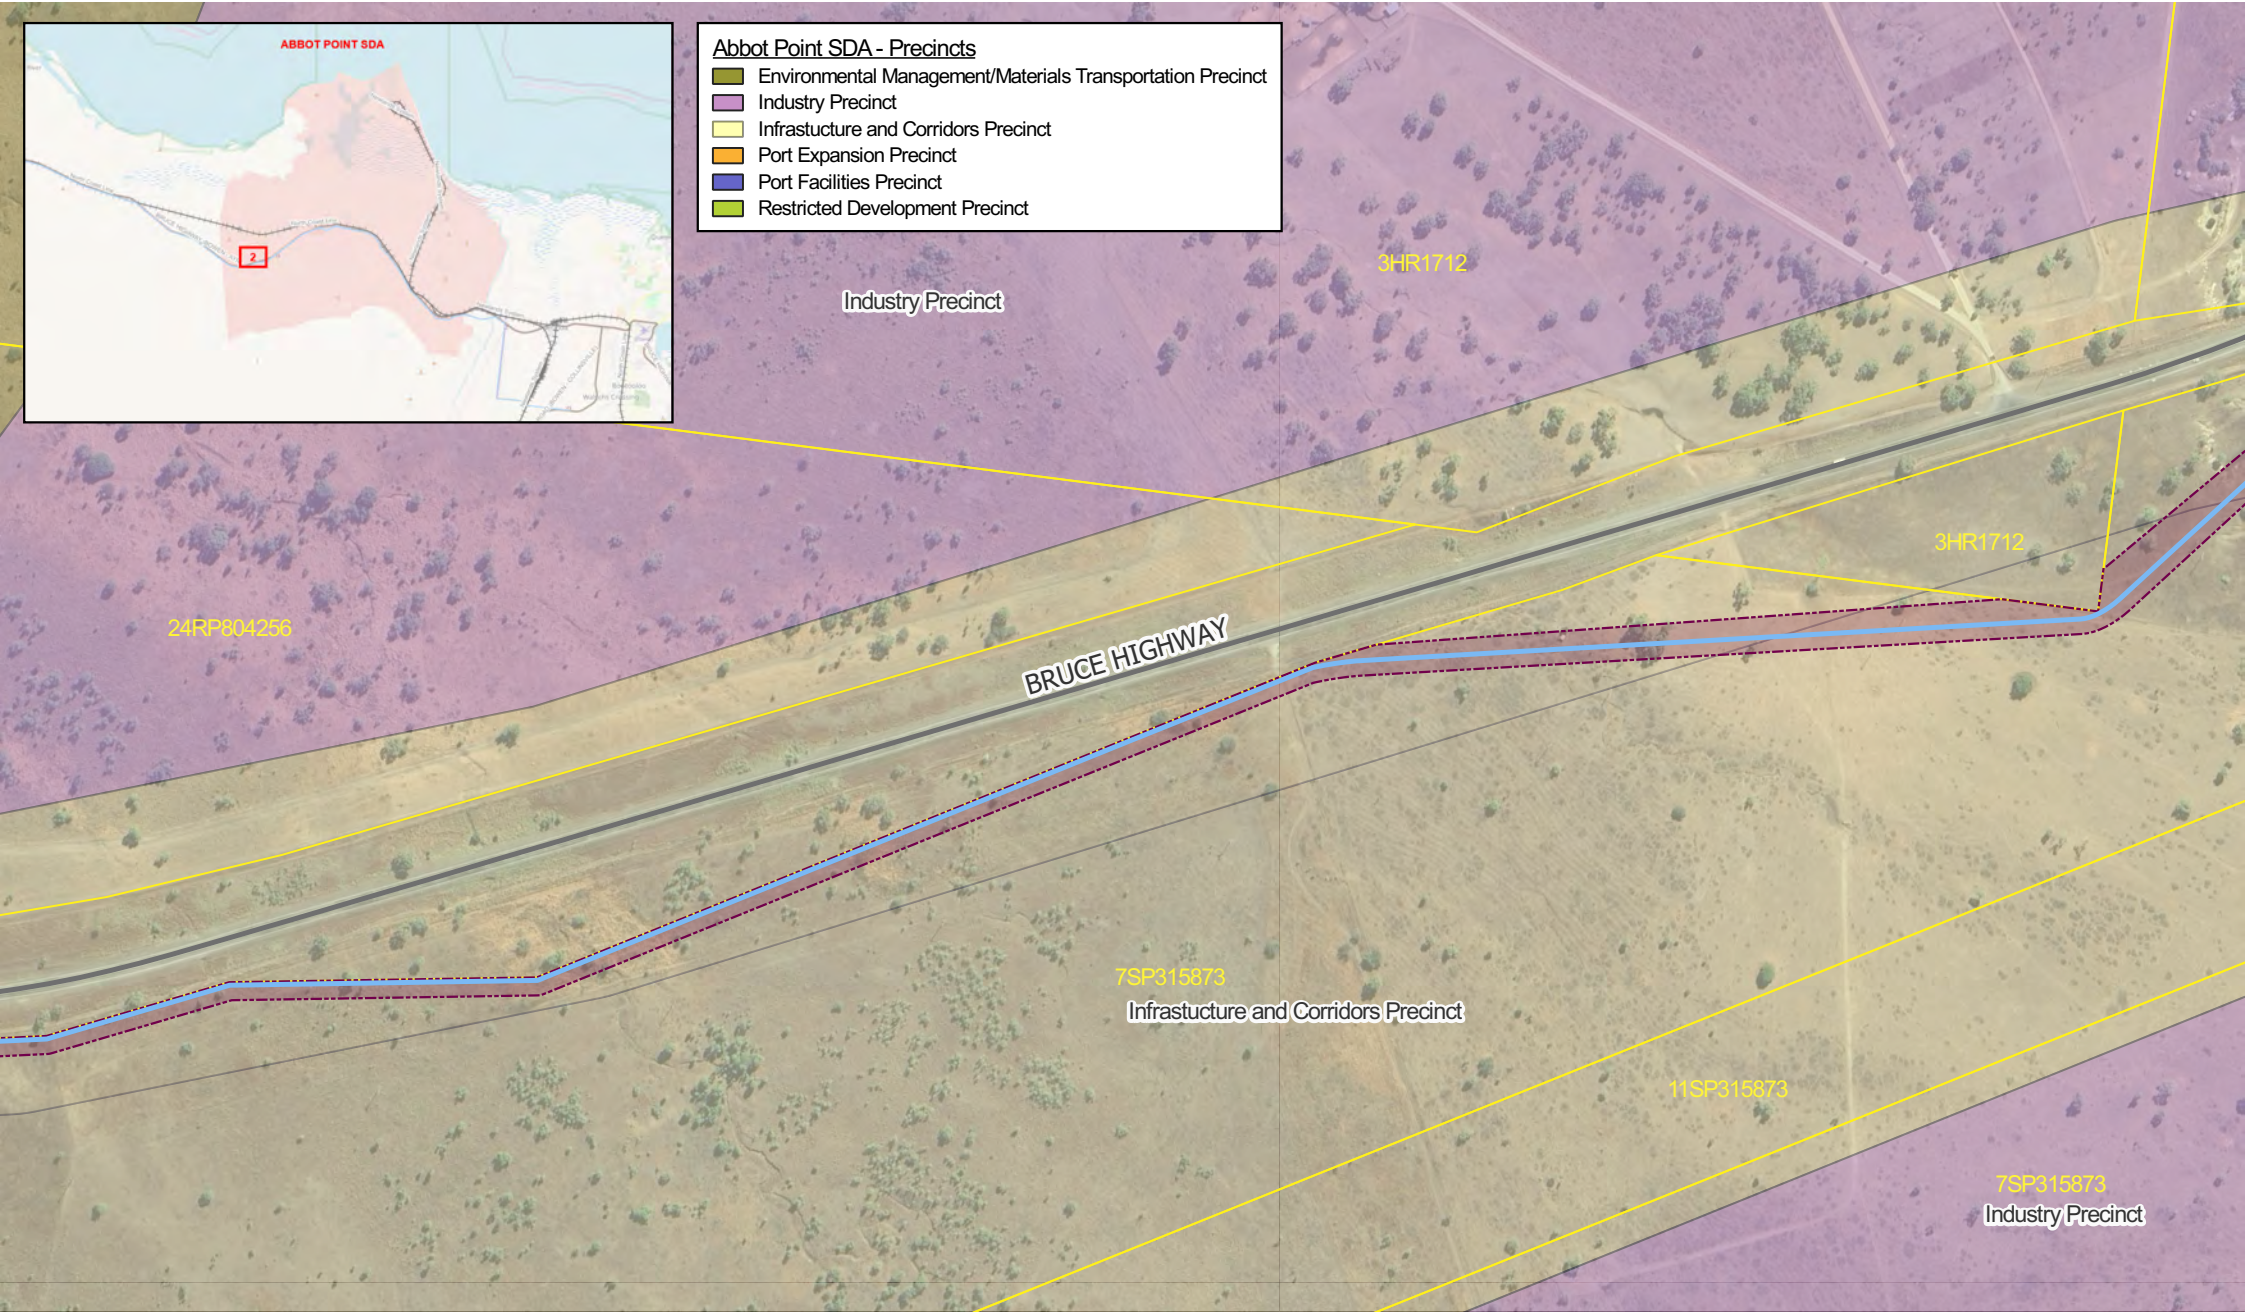

rps MAKING COMPLEX EASY
A TETRA TECH COMPANY
Level 8, 31 Duncan Street
Fortitude Valley QLD 4006
T +61 7 3539 9500

Drawing title:
Bowen Pipeline - Abbot Point SDA - Sheet 2

Project: Bowen Pipeline
Job ref: 5676
Client: Bowen Pipeline Company


0 50 100 150 200 250 m
Scale @ A3: 1:4000

Revision	Drawn By	Date
A	TE	02/09/2025
B	TE	03/09/2025


Legend

- Pipeline
- Pipeline Corridor
- Railways
- Roads
- Land Parcels

N

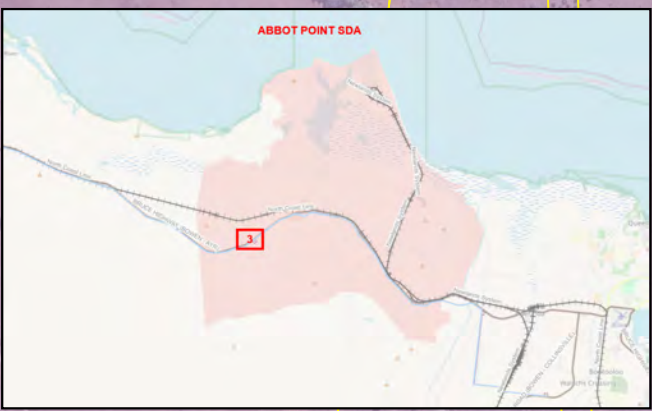


- Abbot Point SDA - Precincts**
- Environmental Management/Materials Transportation Precinct
 - Industry Precinct
 - Infrastructure and Corridors Precinct
 - Port Expansion Precinct
 - Port Facilities Precinct
 - Restricted Development Precinct

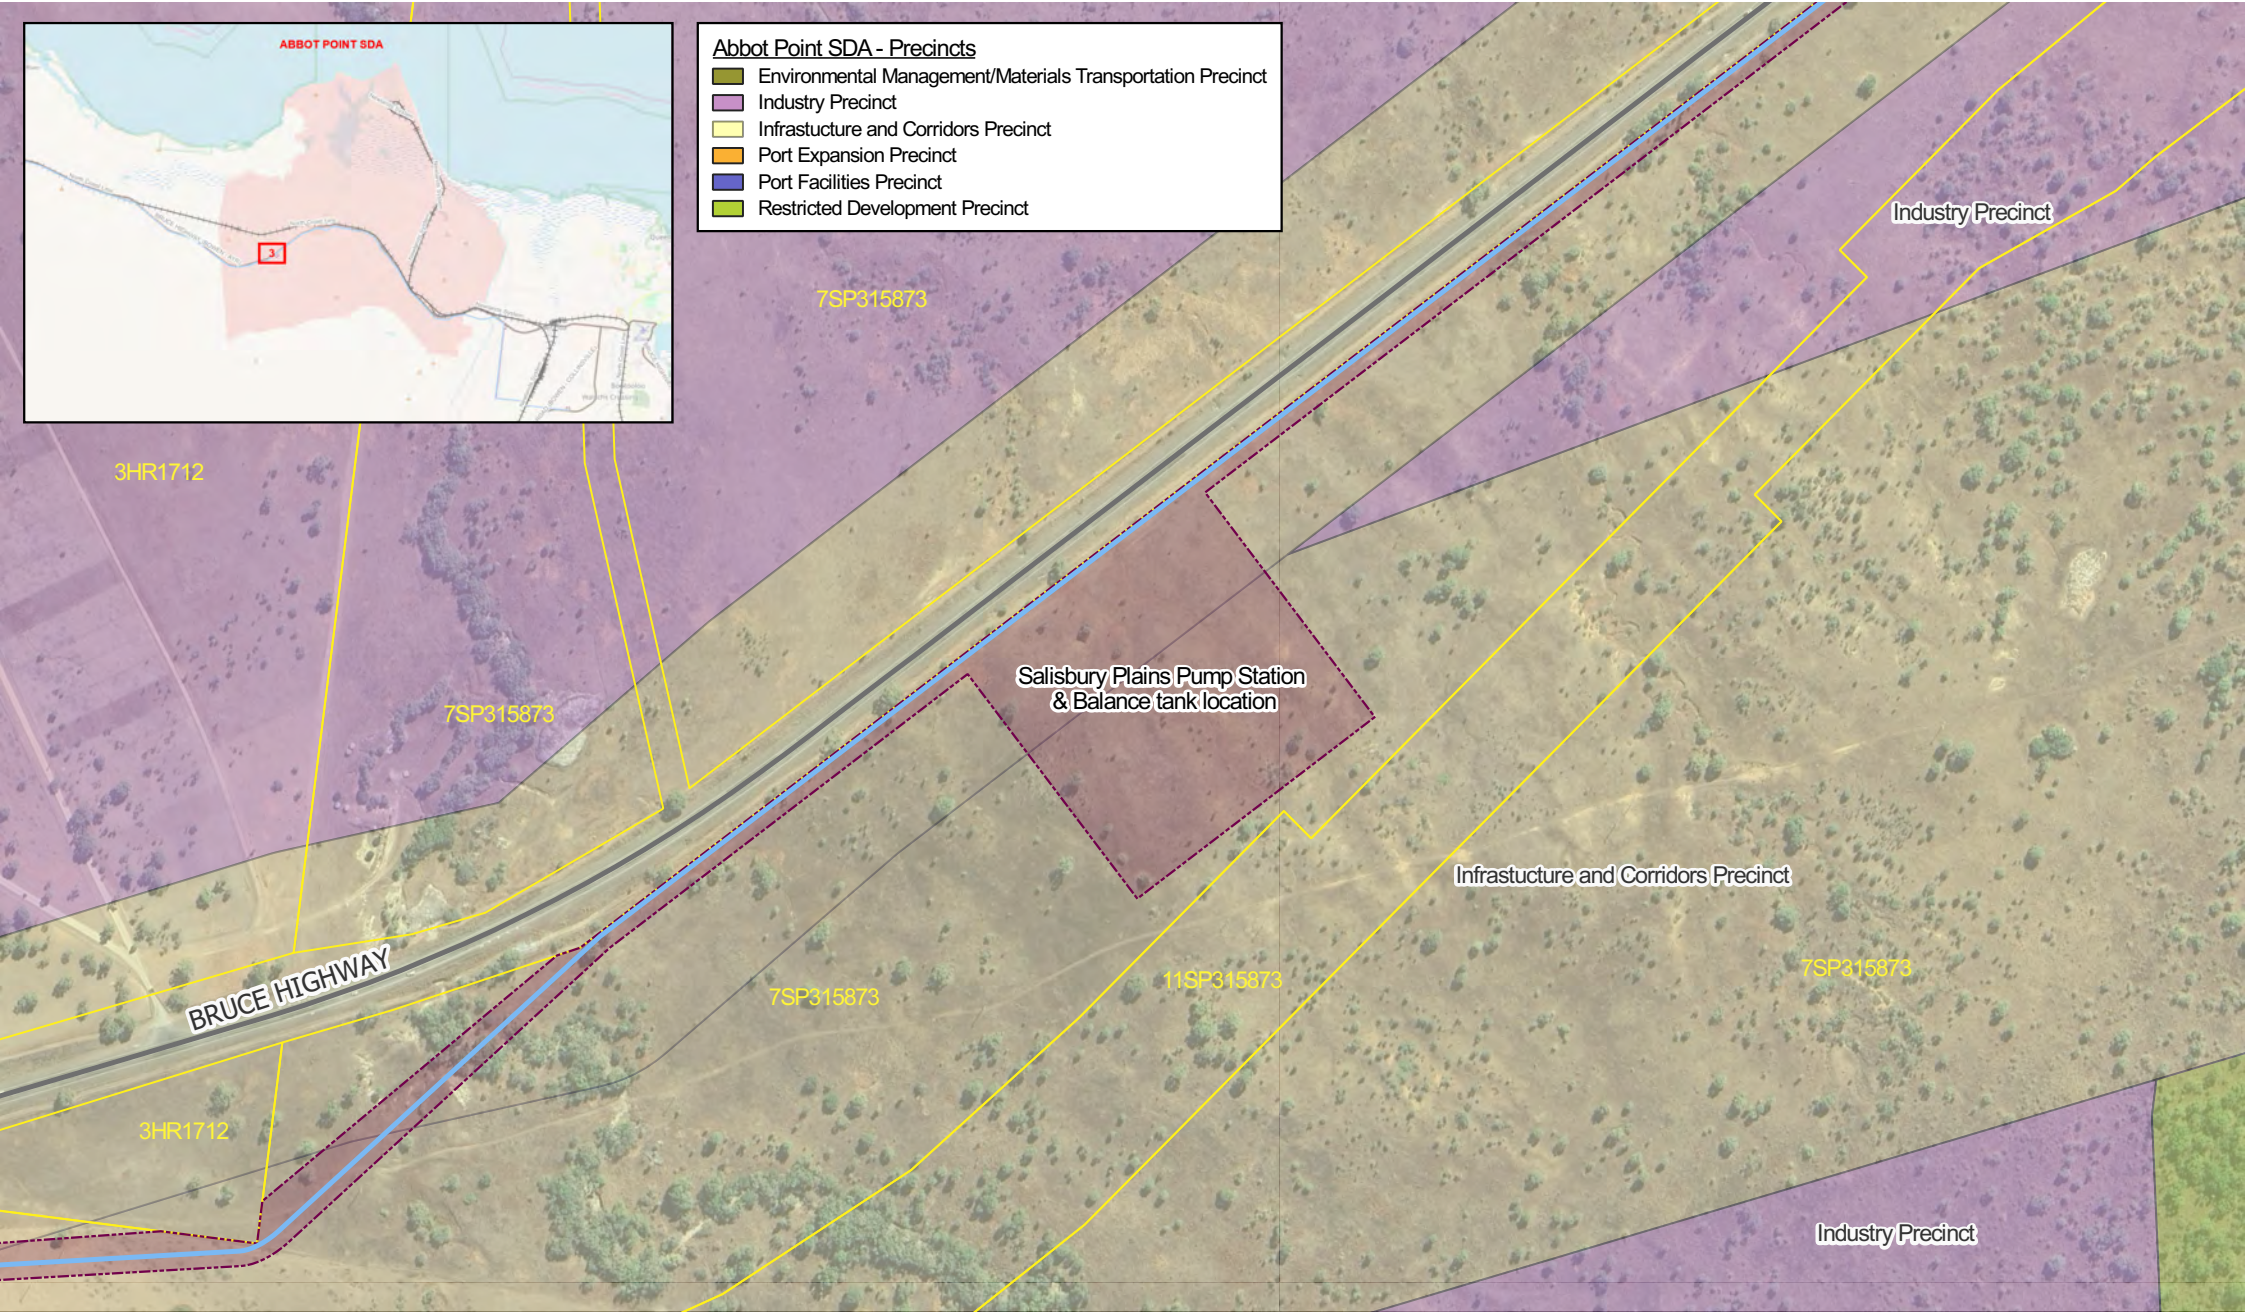

rps MAKING COMPLEX EASY
A TETRA TECH COMPANY
Level 8, 31 Duncan Street
Fortitude Valley QLD 4006
T +61 7 3539 9500

Drawing title:
Bowen Pipeline - Abbot Point SDA - Sheet 3


Project: Bowen Pipeline
Job ref: 5676
Client: Bowen Pipeline Company

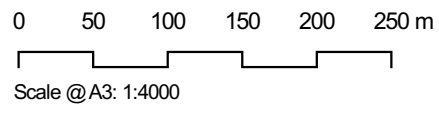

Revision	Drawn By	Date
A	TE	02/09/2025
B	TE	03/09/2025

Legend

- Pipeline
- Pipeline Corridor
- Railways
- Roads
- Land Parcels

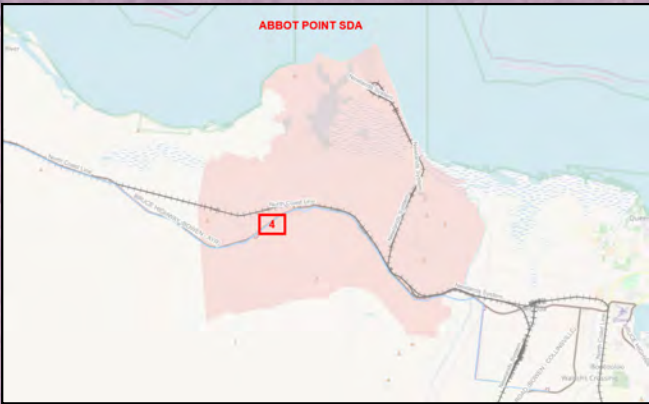

- Abbot Point SDA - Precincts**
- Environmental Management/Materials Transportation Precinct
 - Industry Precinct
 - Infrastructure and Corridors Precinct
 - Port Expansion Precinct
 - Port Facilities Precinct
 - Restricted Development Precinct



rps MAKING COMPLEX EASY
A TETRA TECH COMPANY
Level 8, 31 Duncan Street
Fortitude Valley QLD 4006
T +61 7 3539 9500

Drawing title:
Bowen Pipeline - Abbot Point SDA - Sheet 4


Project: Bowen Pipeline
Job ref: 5676
Client: Bowen Pipeline Company

0 50 100 150 200 250 m
Scale @ A3: 1:4000

Revision	Drawn By	Date
A	TE	02/09/2025
B	TE	03/09/2025

Legend

- Pipeline
- Pipeline Corridor
- Railways
- Roads
- Land Parcels

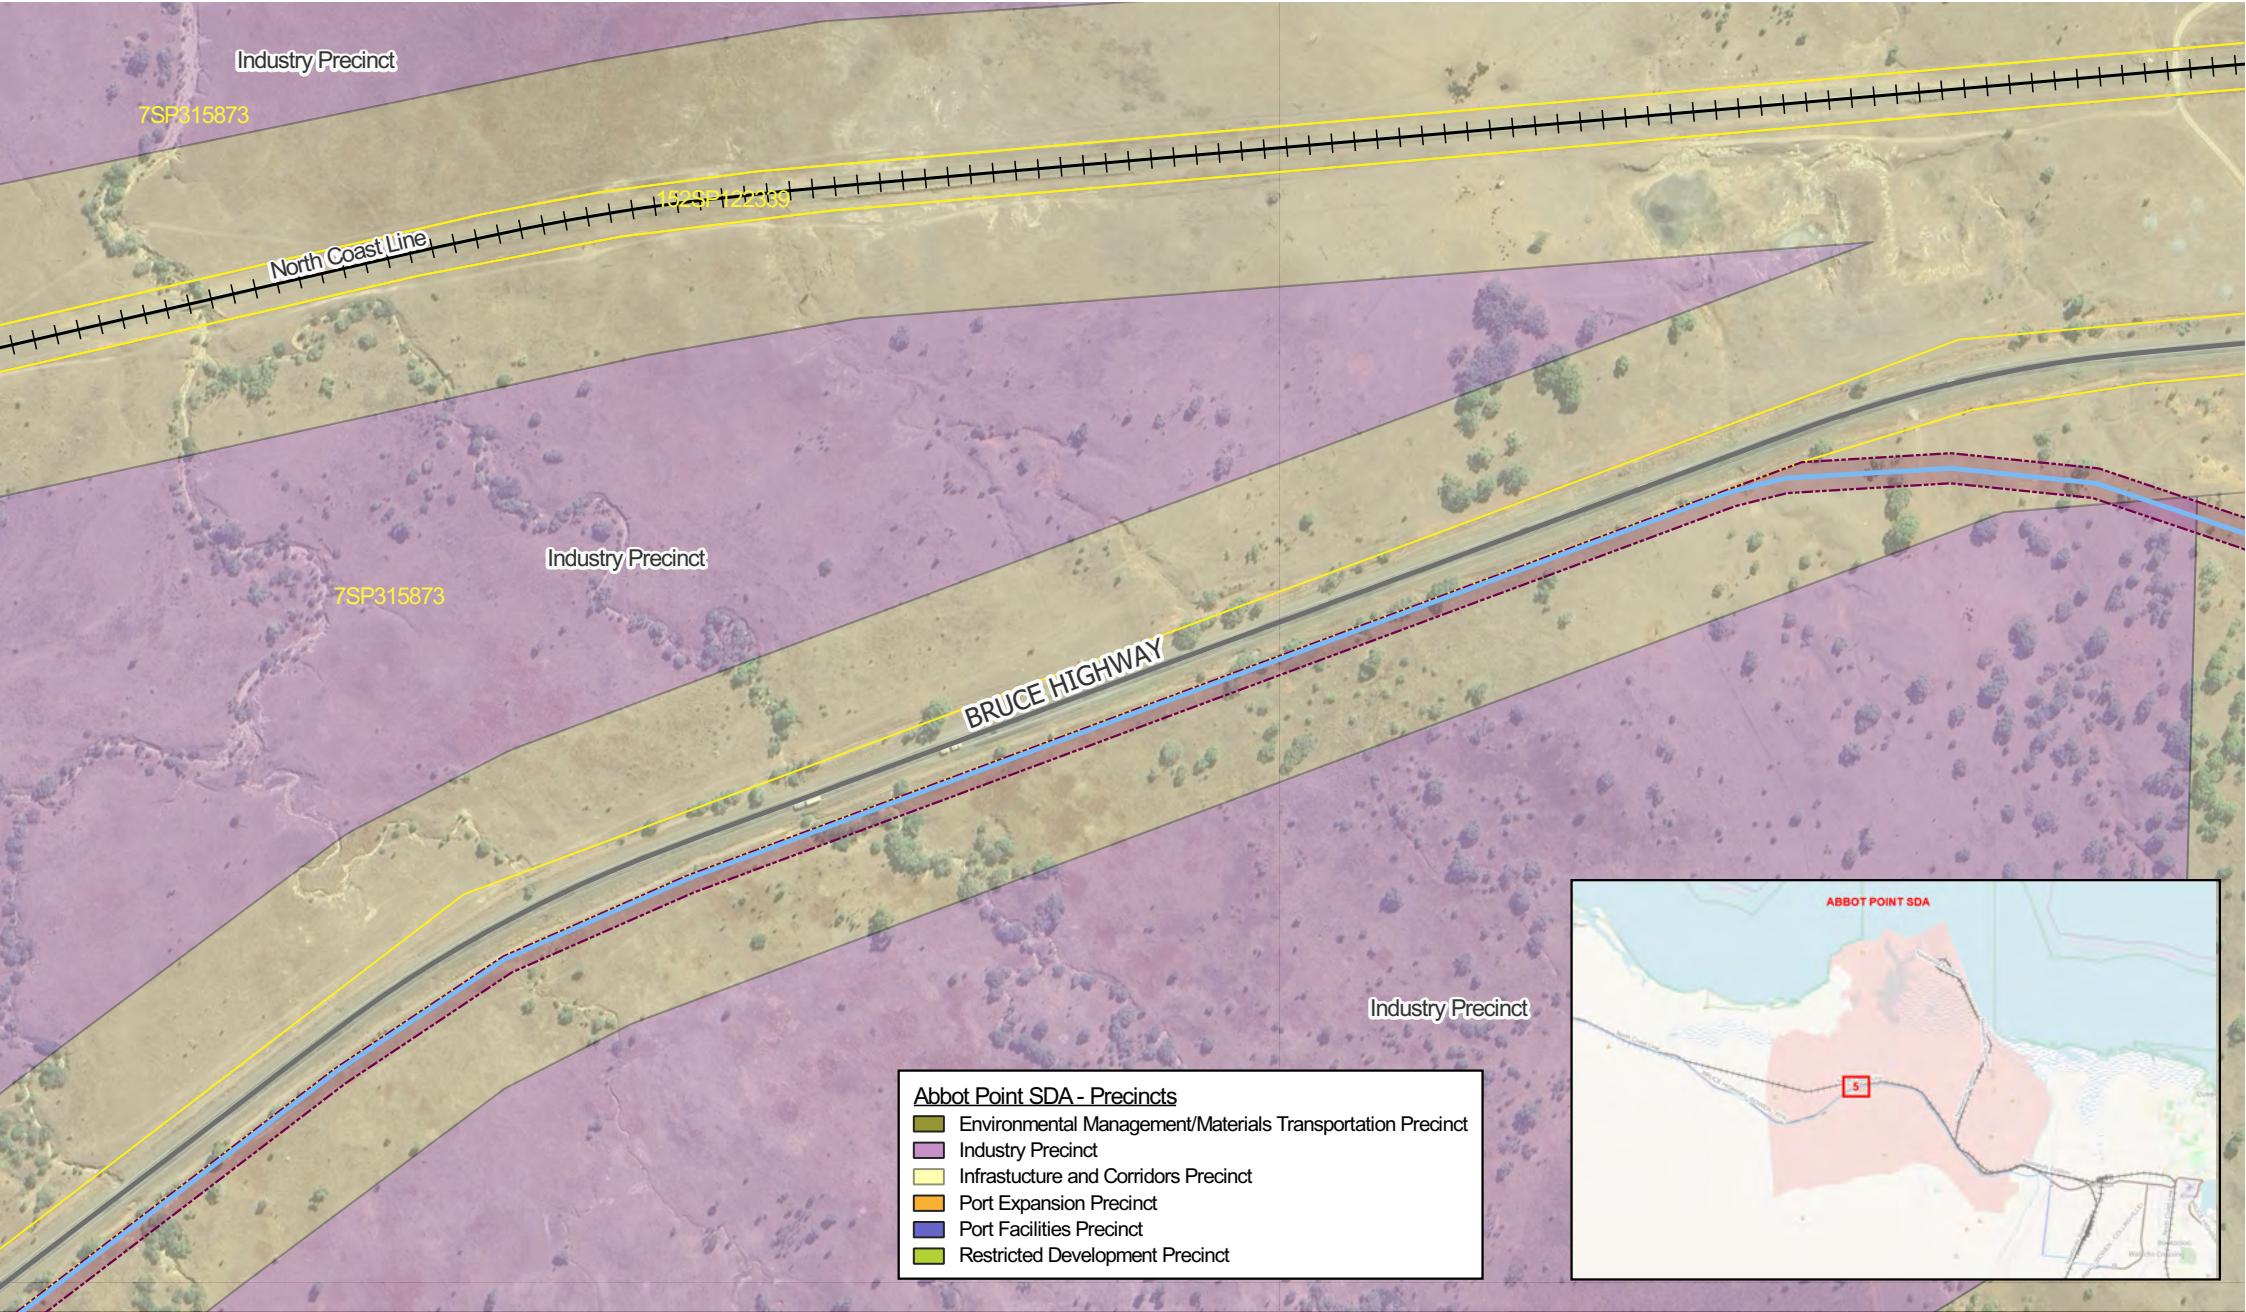



MAKING
COMPLEX
EASY

A TETRA TECH COMPANY

Level 8, 31 Duncan Street
Fortitude Valley QLD 4006
T +61 7 3539 9500

Drawing title:

Bowen Pipeline - Abbot Point SDA - Sheet 5

Project:

Bowen Pipeline

Job ref:

5676

Client:

Bowen Pipeline Company

050100150200250 m

Scale @ A3: 1:4000

Revision	Drawn By	Date
A	TE	02/09/2025
B	TE	03/09/2025

Legend

Pipeline


Pipeline Corridor

Railways


Roads

Land Parcels

N

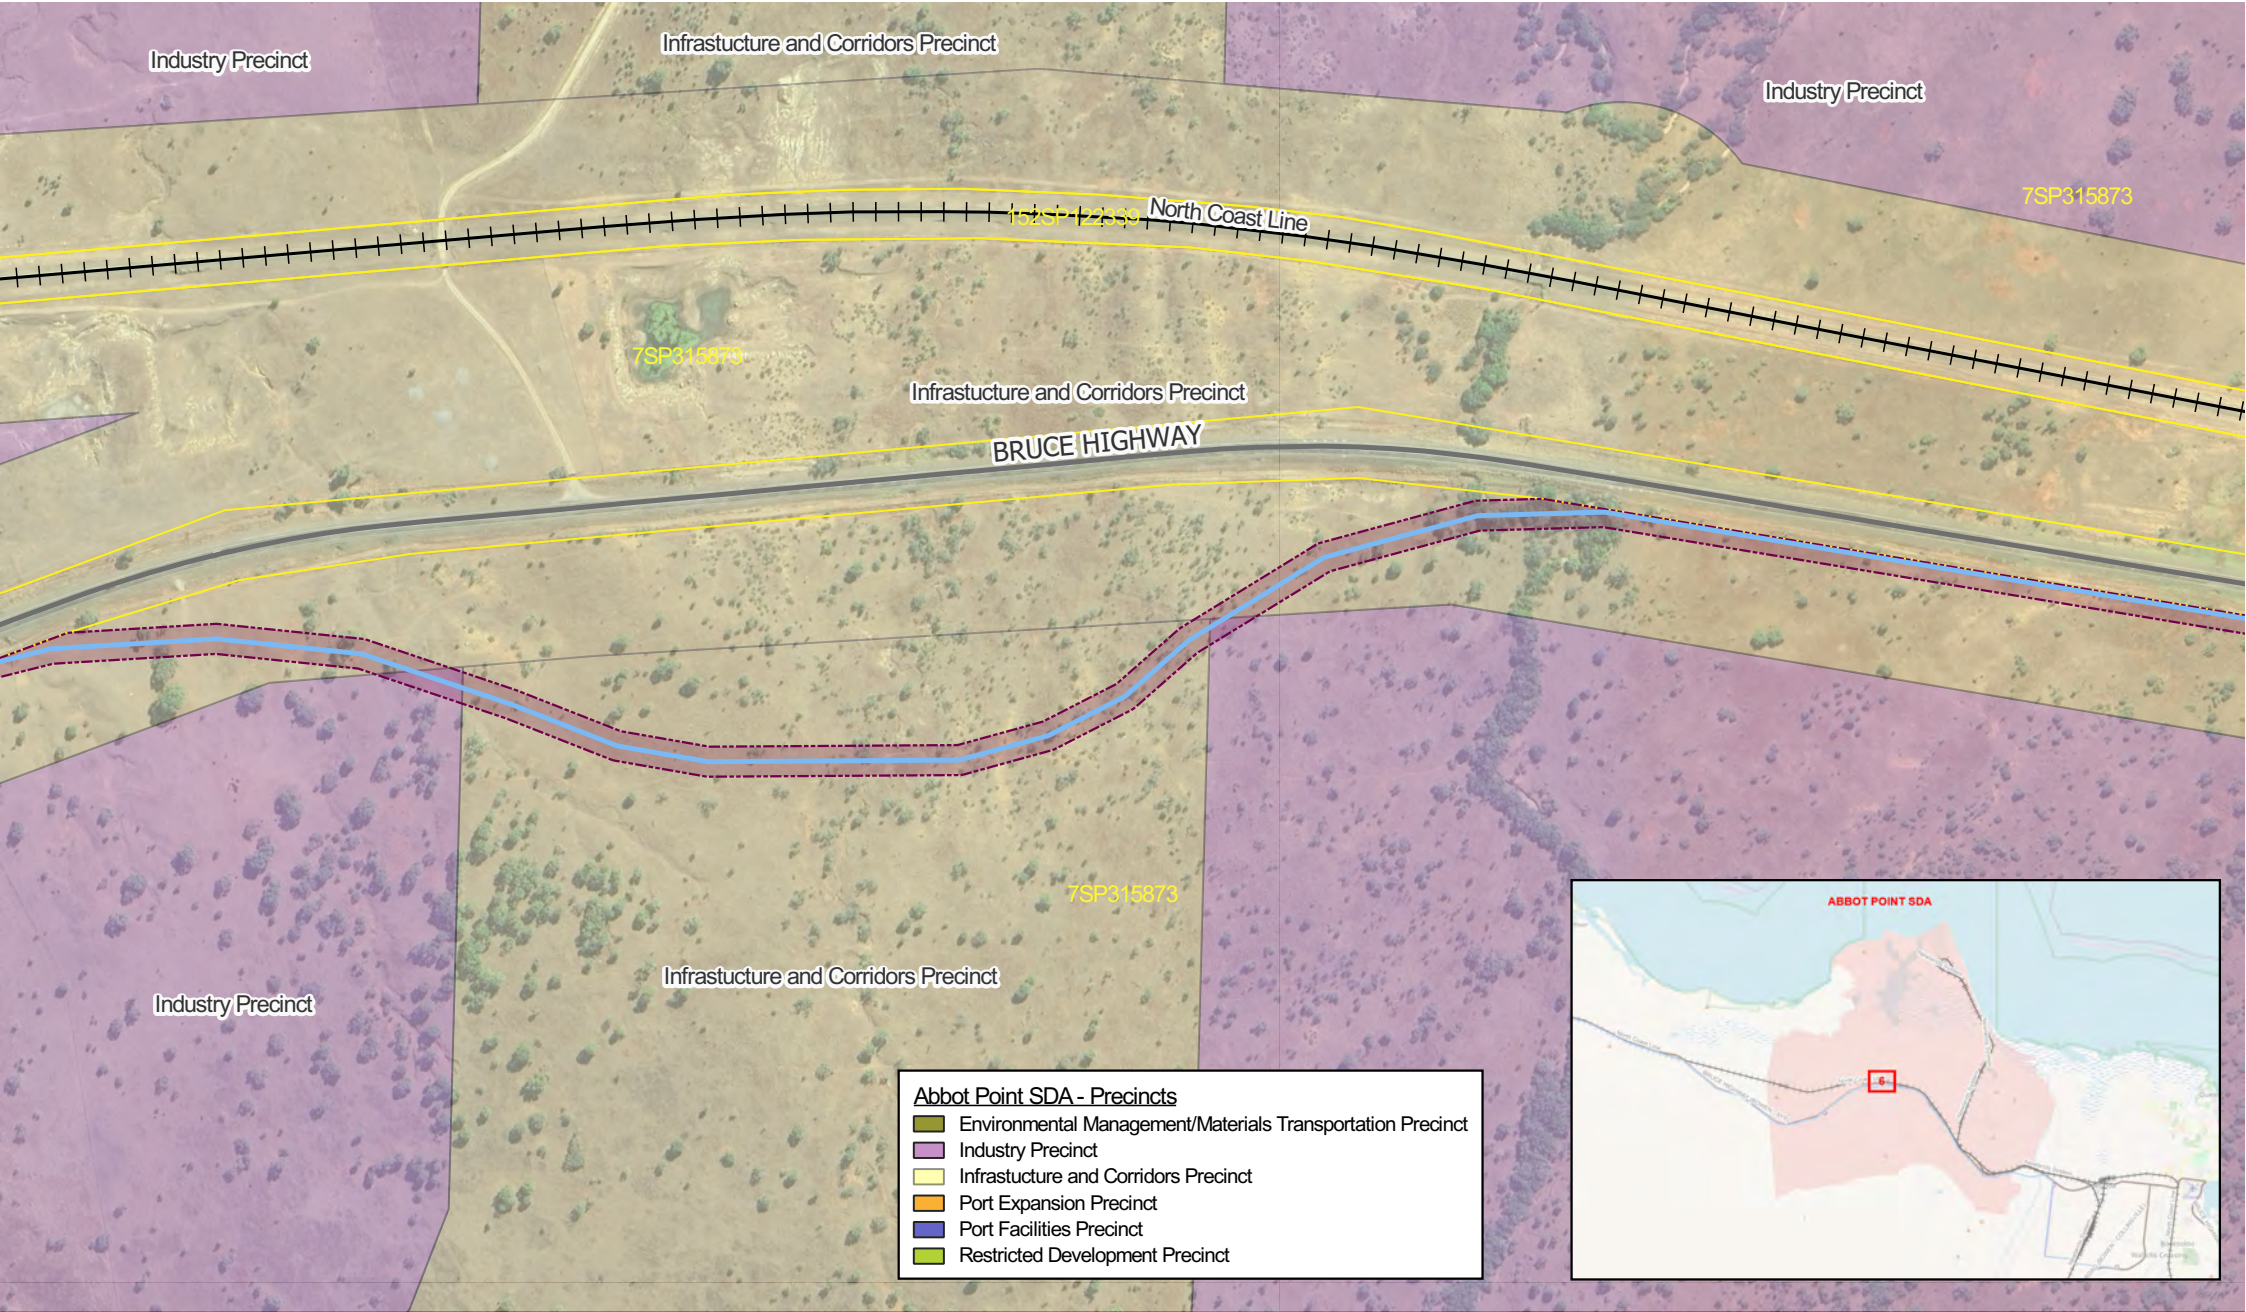

- Abbot Point SDA - Precincts**
- Environmental Management/Materials Transportation Precinct
 - Industry Precinct
 - Infrastructure and Corridors Precinct
 - Port Expansion Precinct
 - Port Facilities Precinct
 - Restricted Development Precinct

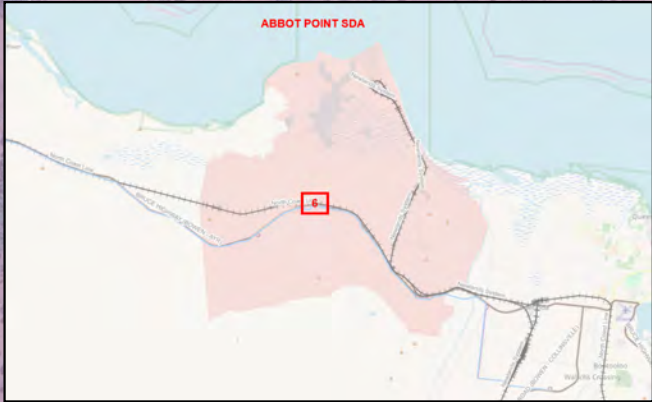

rps MAKING COMPLEX EASY
A TETRA TECH COMPANY
Level 8, 31 Duncan Street
Fortitude Valley QLD 4006
T +61 7 3539 9500

Drawing title:
Bowen Pipeline - Abbot Point SDA - Sheet 6


Project: Bowen Pipeline
Job ref: 5676
Client: Bowen Pipeline Company

0 50 100 150 200 250 m
Scale @ A3: 1:4000


Revision	Drawn By	Date
A	TE	02/09/2025
B	TE	03/09/2025

Legend

- Pipeline
- Pipeline Corridor
- Railways
- Roads
- Land Parcels

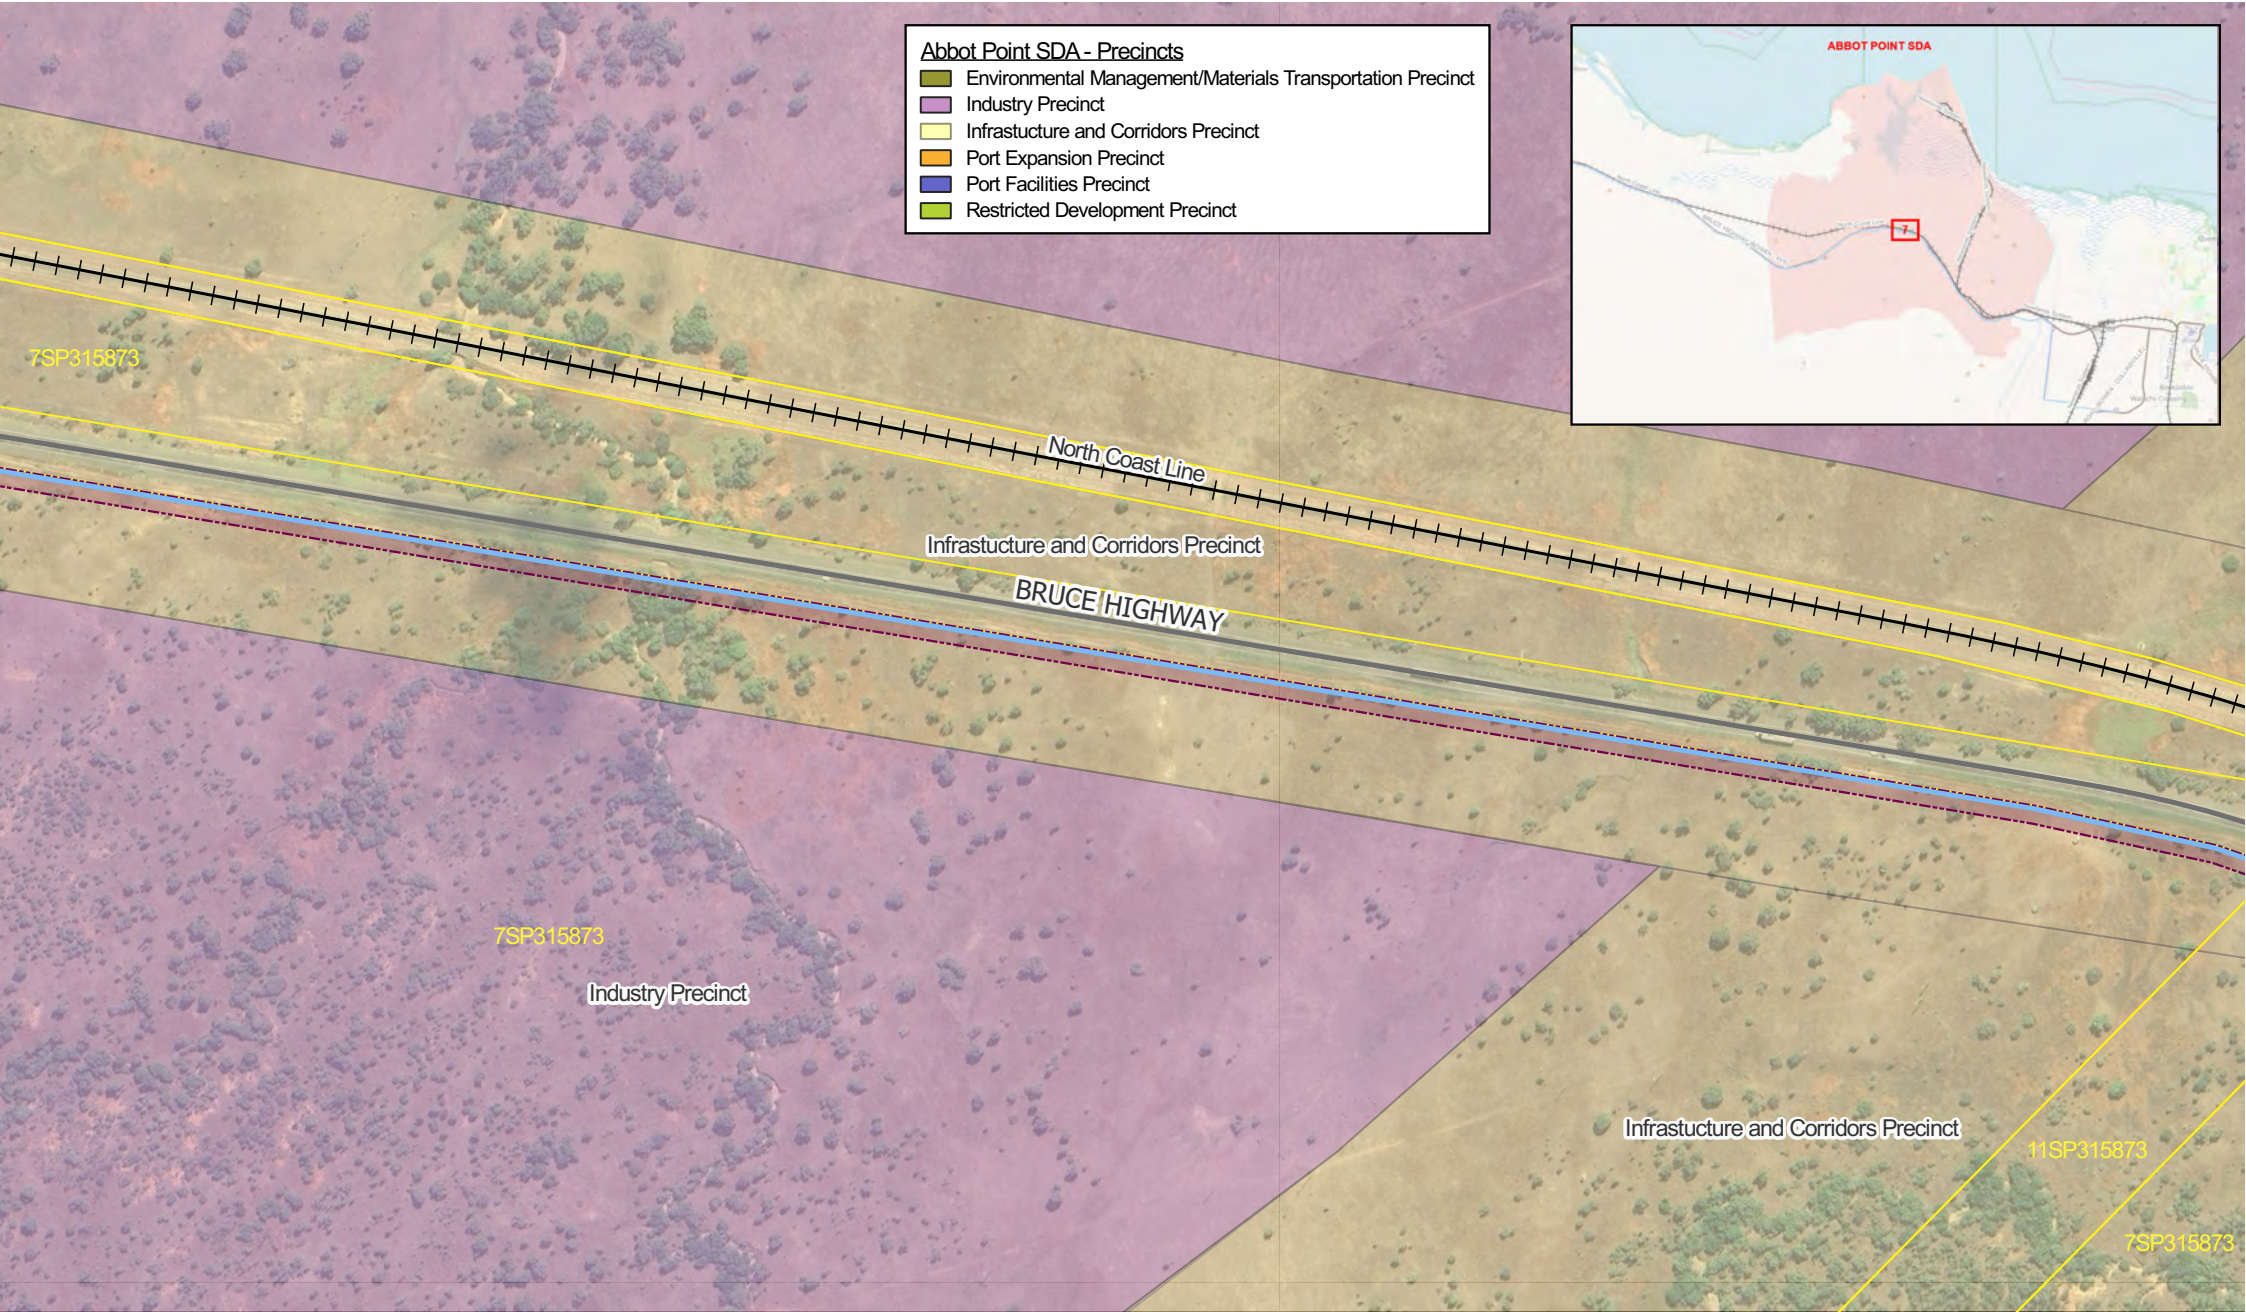

- Abbot Point SDA - Precincts**
- Environmental Management/Materials Transportation Precinct
 - Industry Precinct
 - Infrastructure and Corridors Precinct
 - Port Expansion Precinct
 - Port Facilities Precinct
 - Restricted Development Precinct

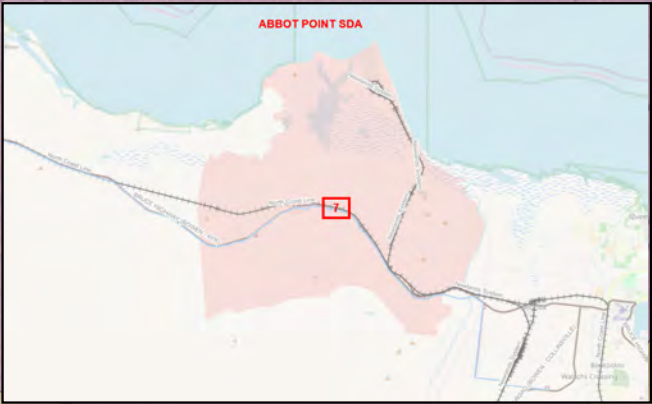



**MAKING
COMPLEX
EASY**

A TETRA TECH COMPANY

Level 8, 31 Duncan Street
Fortitude Valley QLD 4006
T +61 7 3539 9500

Drawing title:
Bowen Pipeline - Abbot Point SDA - Sheet 7

Project: Bowen Pipeline
Job ref: 5676
Client: Bowen Pipeline Company

0 50 100 150 200 250 m


Scale @ A3: 1:4000

Revision	Drawn By	Date
A	TE	02/09/2025
B	TE	03/09/2025

Legend

- Pipeline
- Pipeline Corridor
- Railways
- Roads
- Land Parcels



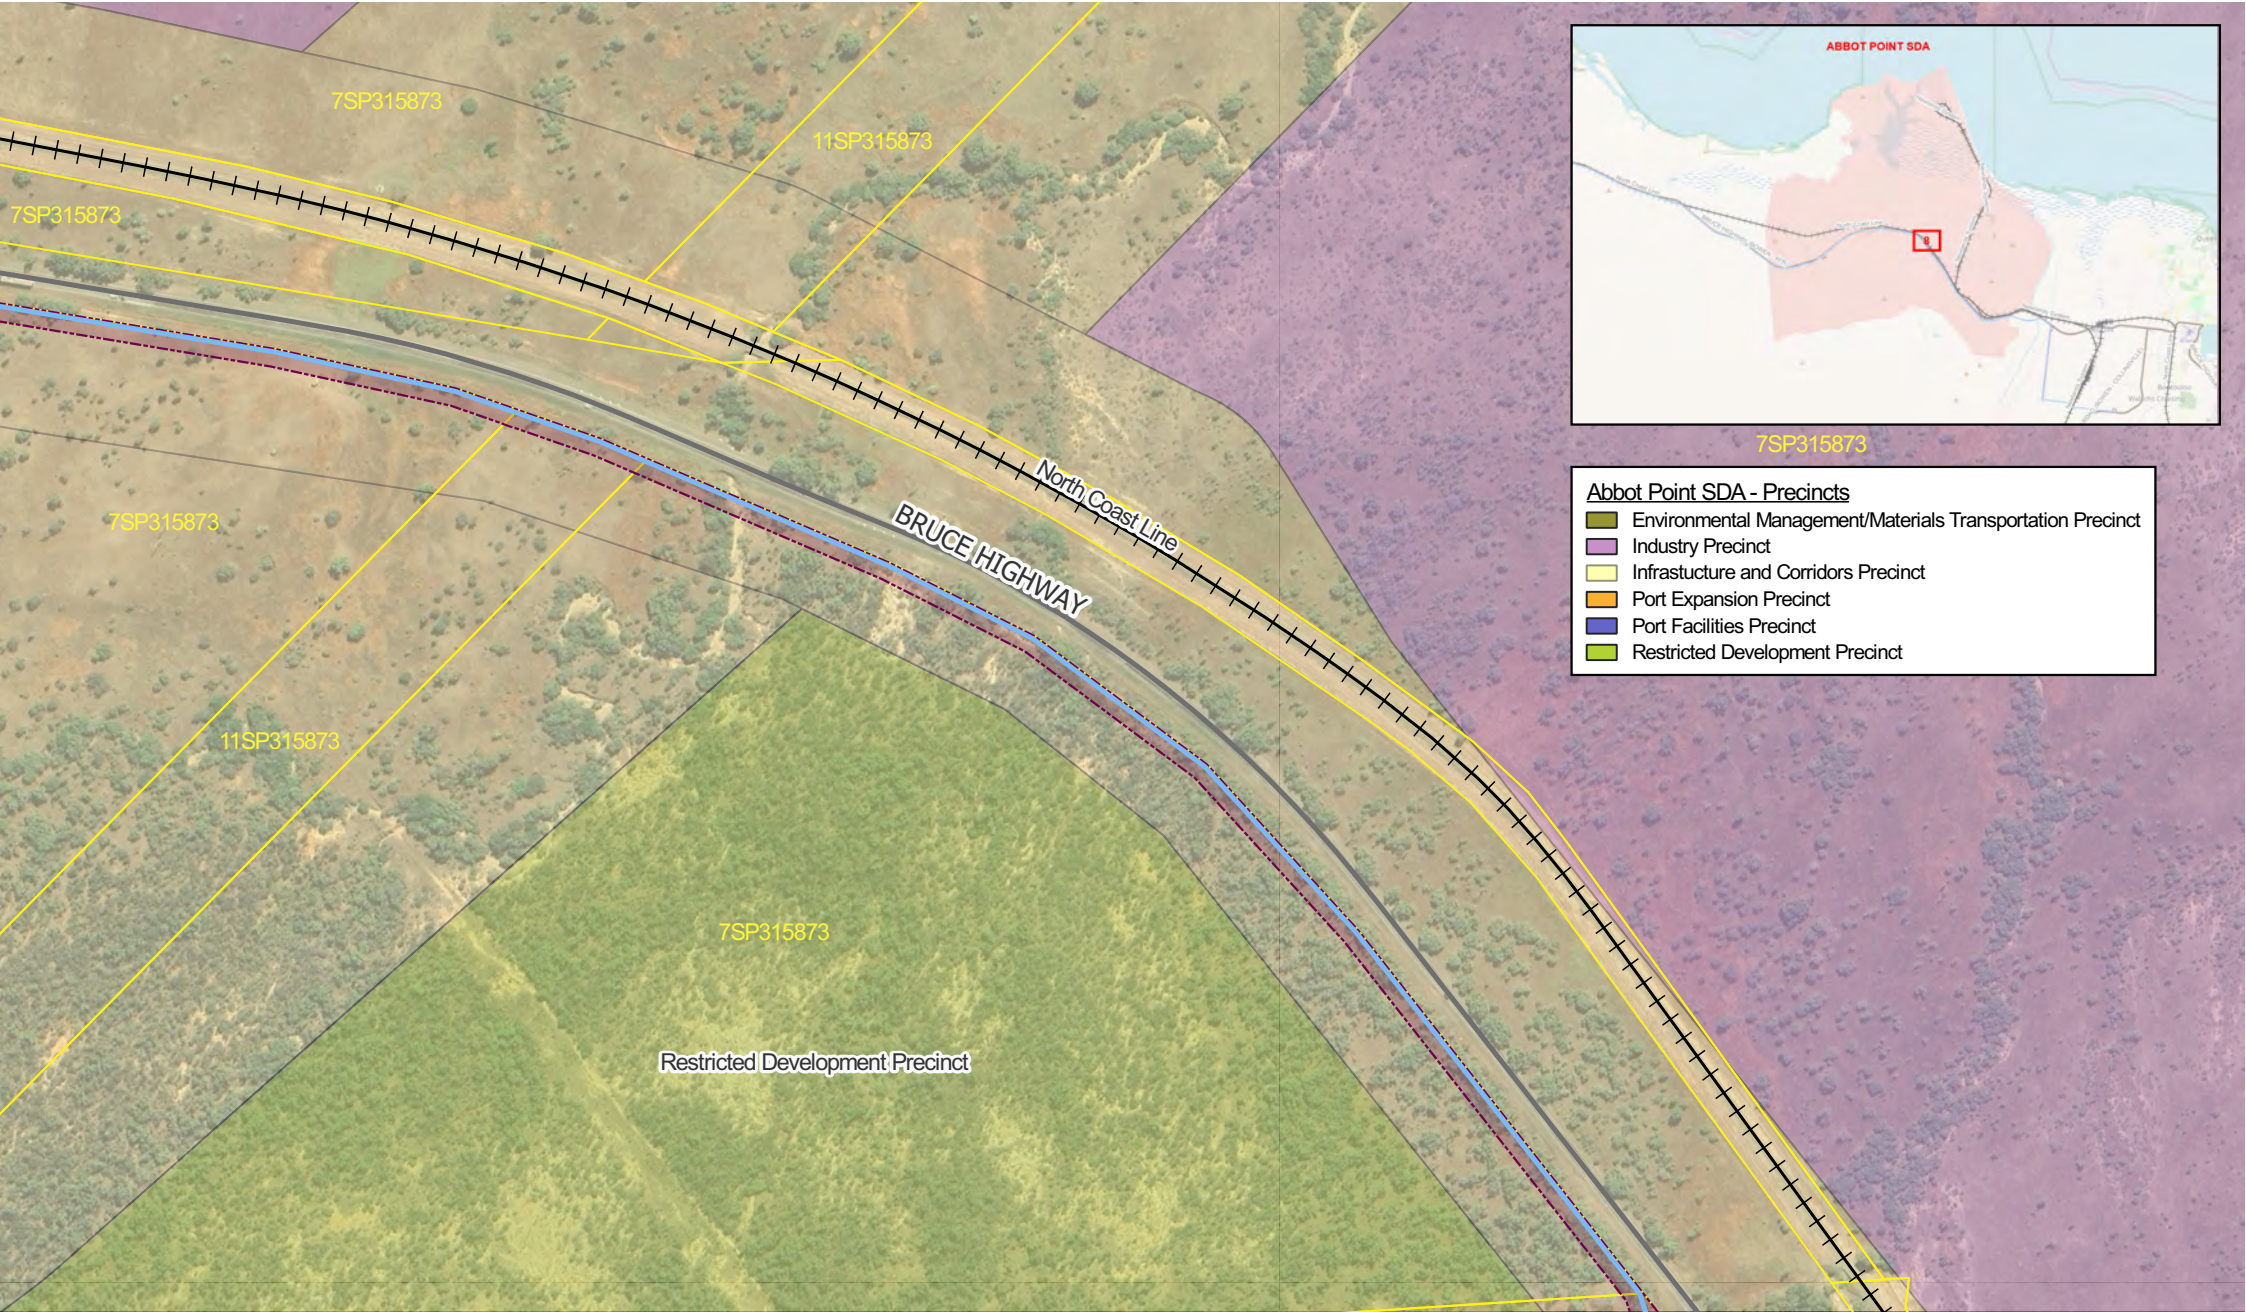

7SP315873

- Abbot Point SDA - Precincts**
- Environmental Management/Materials Transportation Precinct
 - Industry Precinct
 - Infrastructure and Corridors Precinct
 - Port Expansion Precinct
 - Port Facilities Precinct
 - Restricted Development Precinct



**MAKING
COMPLEX
EASY**

A TETRA TECH COMPANY

Level 8, 31 Duncan Street
Fortitude Valley QLD 4006
T +61 7 3539 9500

Drawing title:
Bowen Pipeline - Abbot Point SDA - Sheet 8

Project: Bowen Pipeline
Job ref: 5676
Client: Bowen Pipeline Company

0 50 100 150 200 250 m


Scale @ A3: 1:4000

Revision	Drawn By	Date
A	TE	02/09/2025
B	TE	03/09/2025


Legend

- Pipeline
- Pipeline Corridor
- Railways
- Roads
- Land Parcels



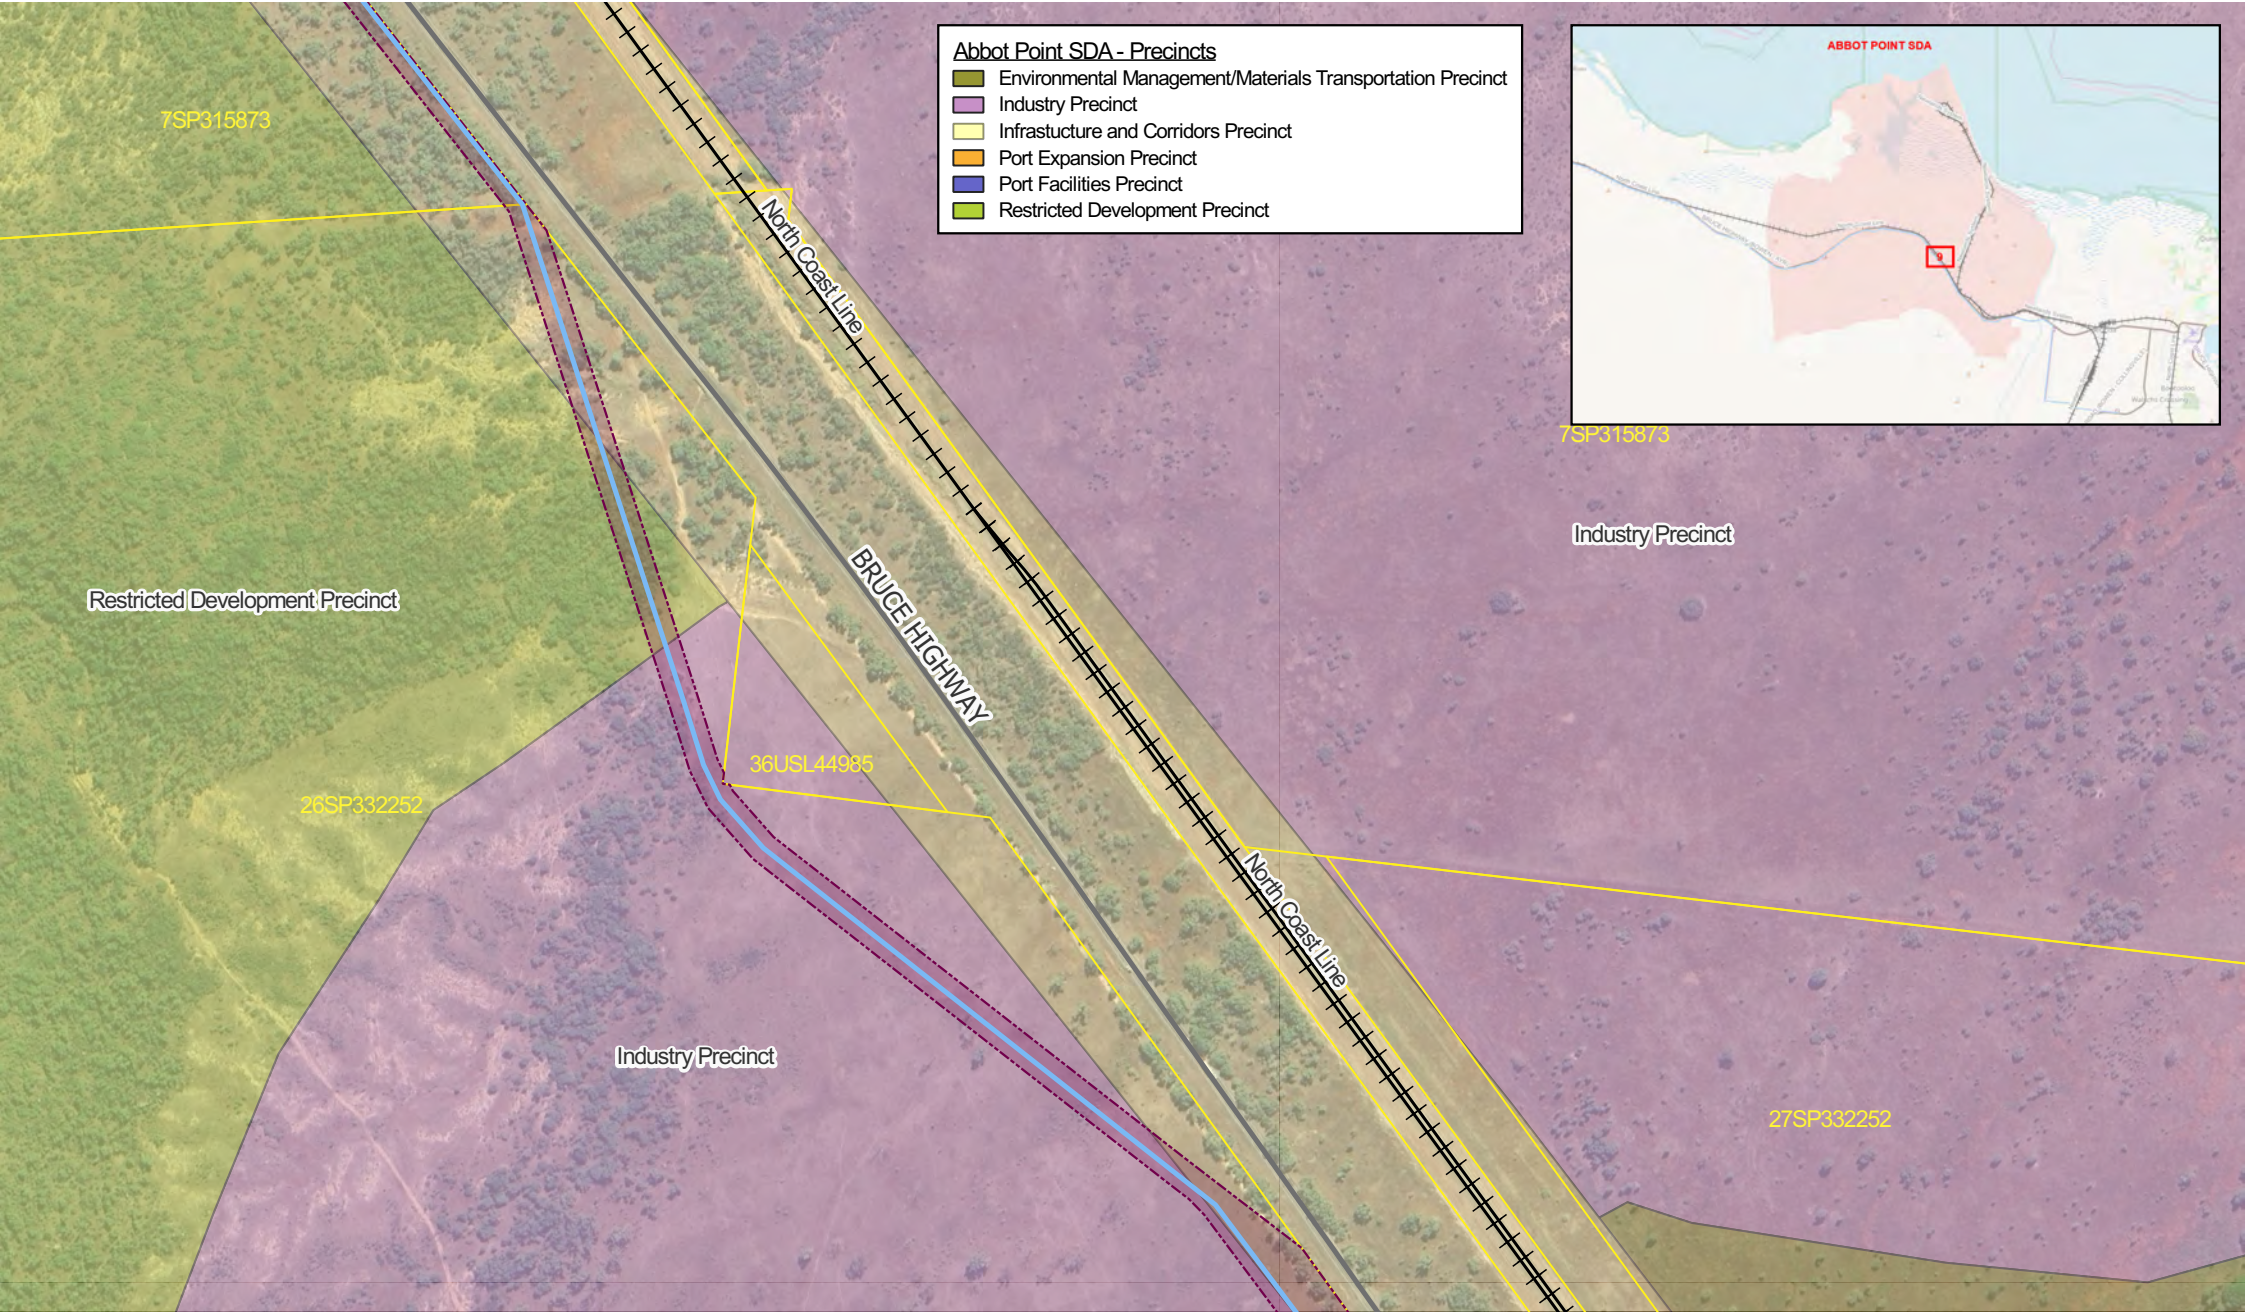

- Abbot Point SDA - Precincts**
- Environmental Management/Materials Transportation Precinct
 - Industry Precinct
 - Infrastructure and Corridors Precinct
 - Port Expansion Precinct
 - Port Facilities Precinct
 - Restricted Development Precinct

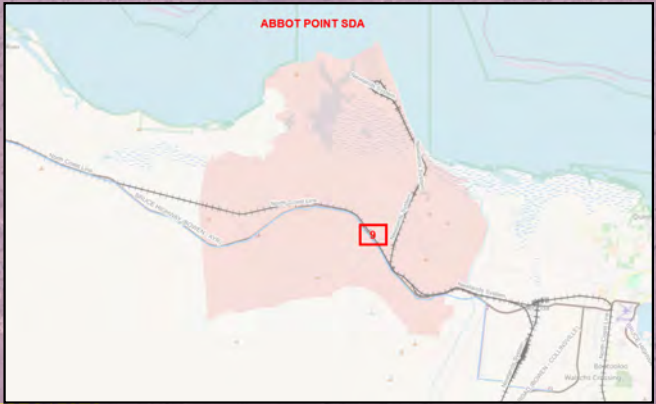

7SP315873

Industry Precinct

Restricted Development Precinct

26SP332252

Industry Precinct

36USL44985

27SP332252



**MAKING
COMPLEX
EASY**

A TETRA TECH COMPANY

Level 8, 31 Duncan Street
Fortitude Valley QLD 4006
T +61 7 3539 9500

Drawing title:

Bowen Pipeline - Abbot Point SDA - Sheet 9

Project: Bowen Pipeline

Job ref: 5676

Client: Bowen Pipeline Company

0 50 100 150 200 250 m



Scale @ A3: 1:4000

Revision	Drawn By	Date
A	TE	02/09/2025
B	TE	03/09/2025

Legend

- Pipeline
- Pipeline Corridor
- Railways
- Roads
- Land Parcels



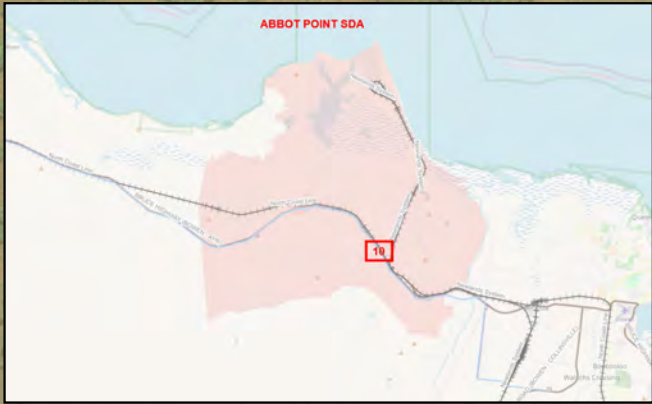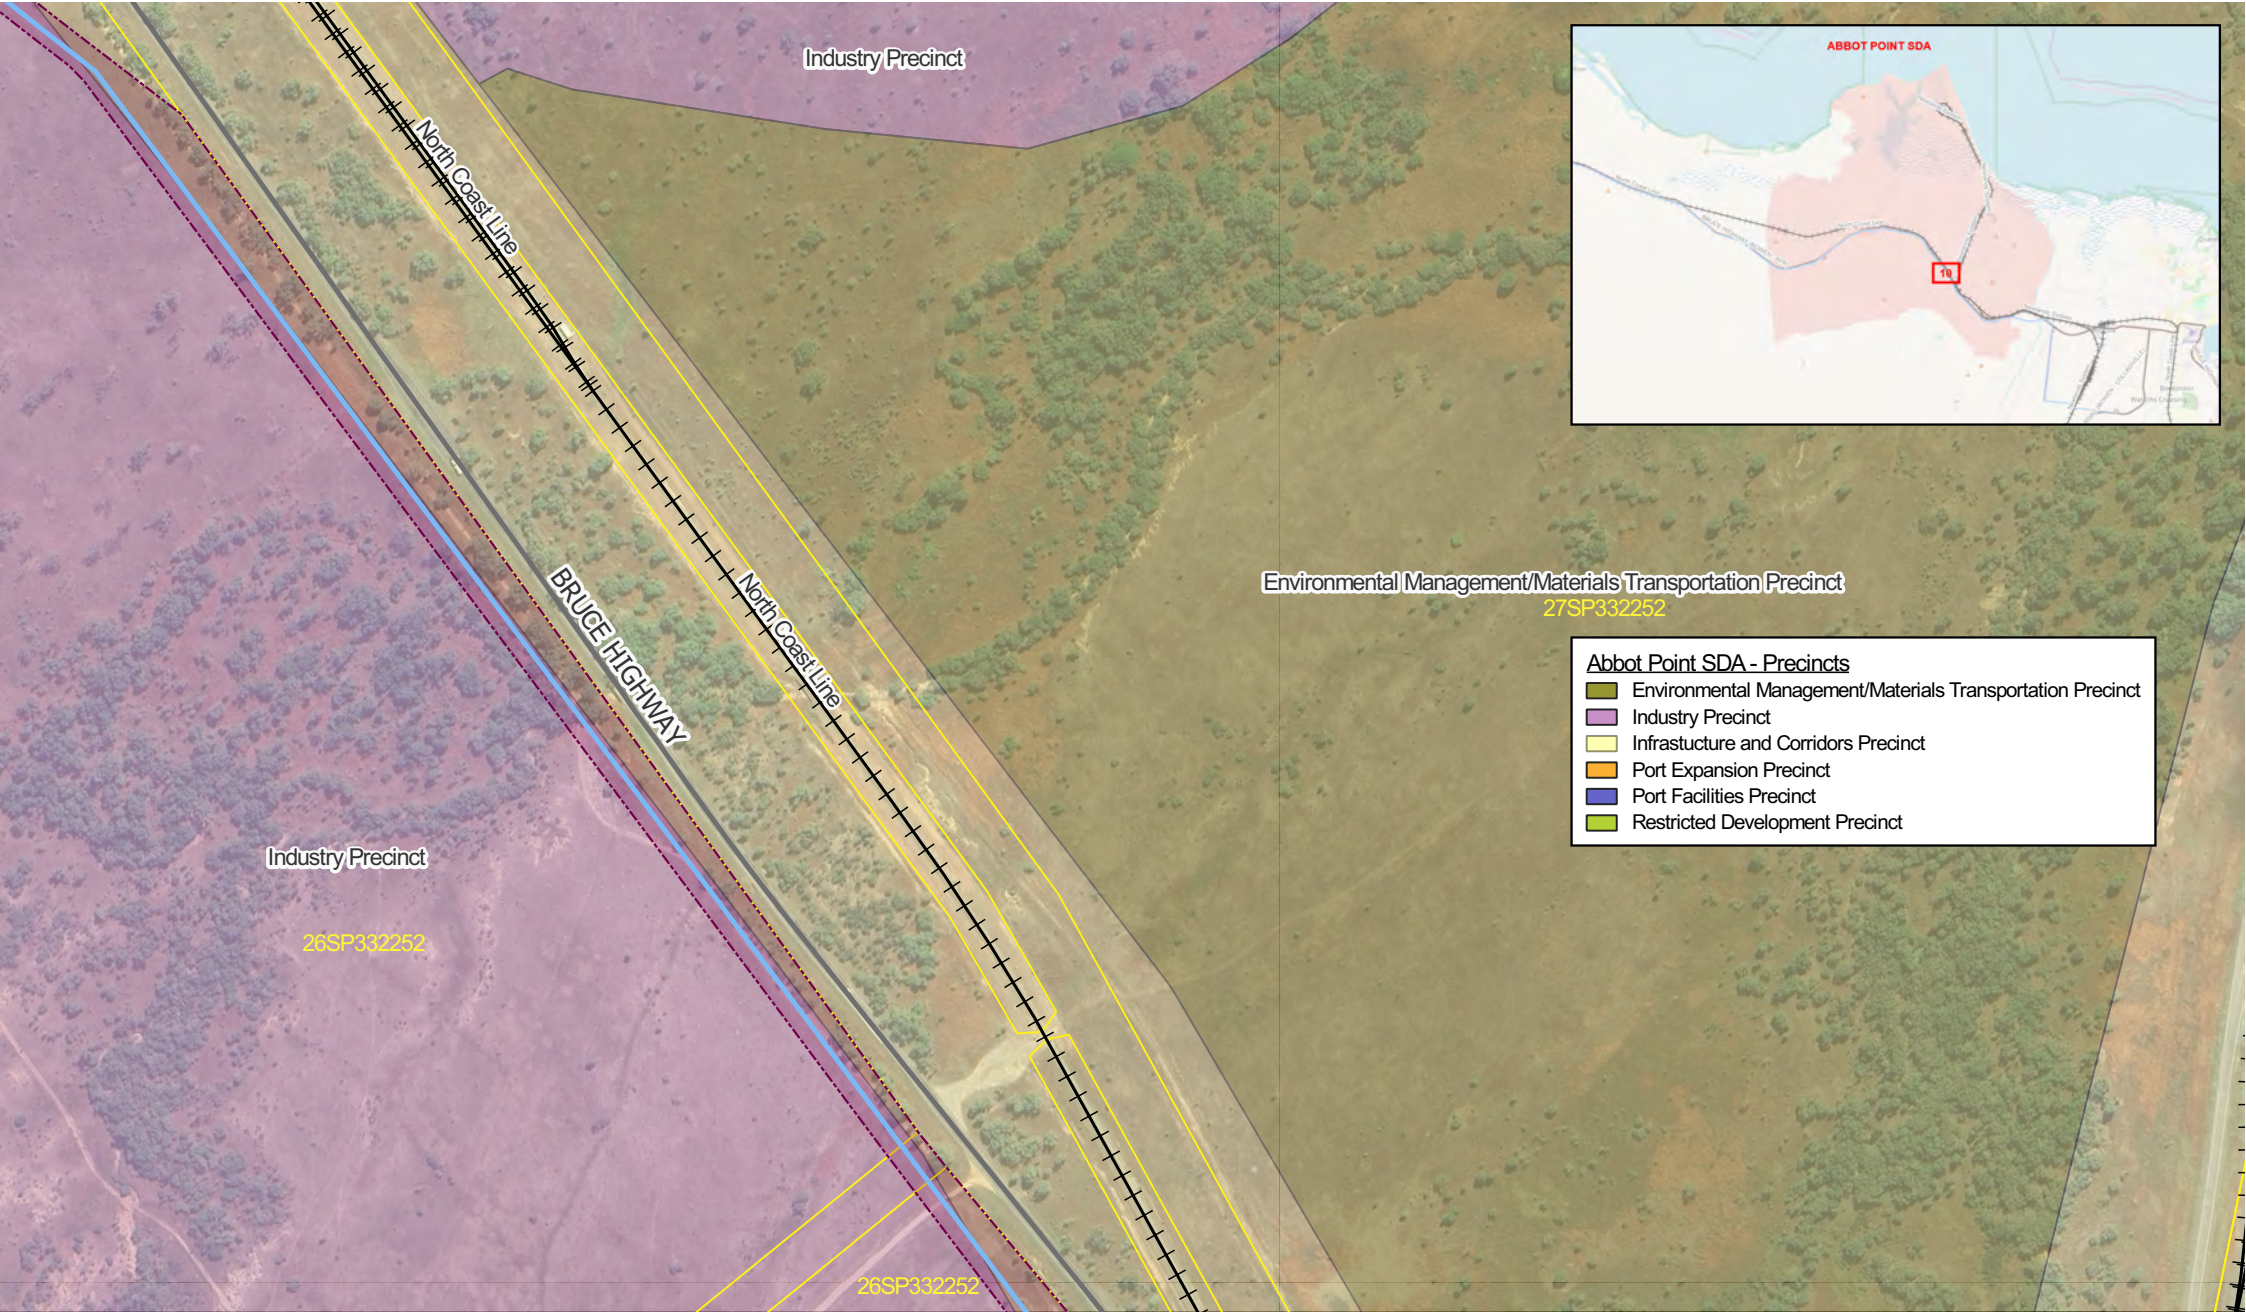

- Abbot Point SDA - Precincts**
- Environmental Management/Materials Transportation Precinct
 - Industry Precinct
 - Infrastructure and Corridors Precinct
 - Port Expansion Precinct
 - Port Facilities Precinct
 - Restricted Development Precinct




**MAKING
COMPLEX
EASY**

A TETRA TECH COMPANY

Level 8, 31 Duncan Street
Fortitude Valley QLD 4006
T +61 7 3539 9500

Drawing title:
Bowen Pipeline - Abbot Point SDA - Sheet 10

Project: Bowen Pipeline
Job ref: 5676
Client: Bowen Pipeline Company

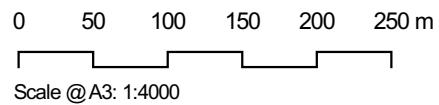

Revision	Drawn By	Date
A	TE	02/09/2025
B	TE	03/09/2025

Legend


- Pipeline
- Pipeline Corridor
- Railways
- Roads
- Land Parcels



N

26SP332252

- Abbot Point SDA - Precincts
- Environmental Management/Materials Transportation Precinct
 - Industry Precinct
 - Infrastructure and Corridors Precinct
 - Port Expansion Precinct
 - Port Facilities Precinct
 - Restricted Development Precinct

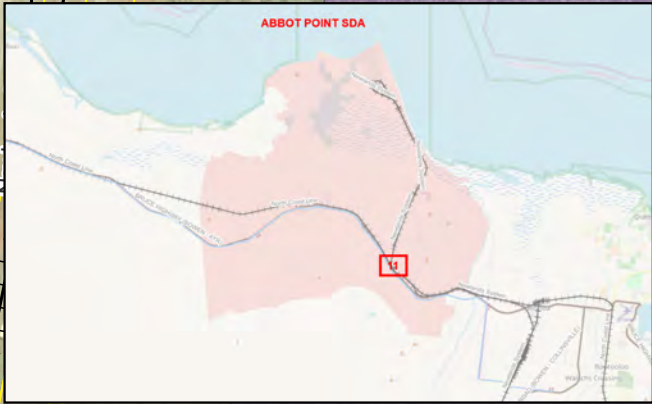

Industry Precinct

26SP332252

27SP332252

BRUCE HIGHWAY

North Coast Line

Newlands System

Industry Precinct

26SP332252

Restricted Development Precinct




MAKING
COMPLEX
EASY

A TETRA TECH COMPANY

Level 8, 31 Duncan Street
Fortitude Valley QLD 4006
T +61 7 3539 9500

Drawing title:
Bowen Pipeline - Abbot Point SDA - Sheet 11


Project: Bowen Pipeline
Job ref: 5676
Client: Bowen Pipeline Company

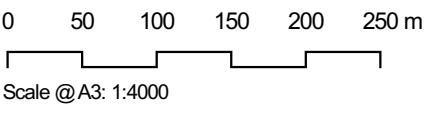

Revision	Drawn By	Date
A	TE	02/09/2025
B	TE	03/09/2025

Legend

- Pipeline
- Pipeline Corridor
- Railways
- Roads
- Land Parcels

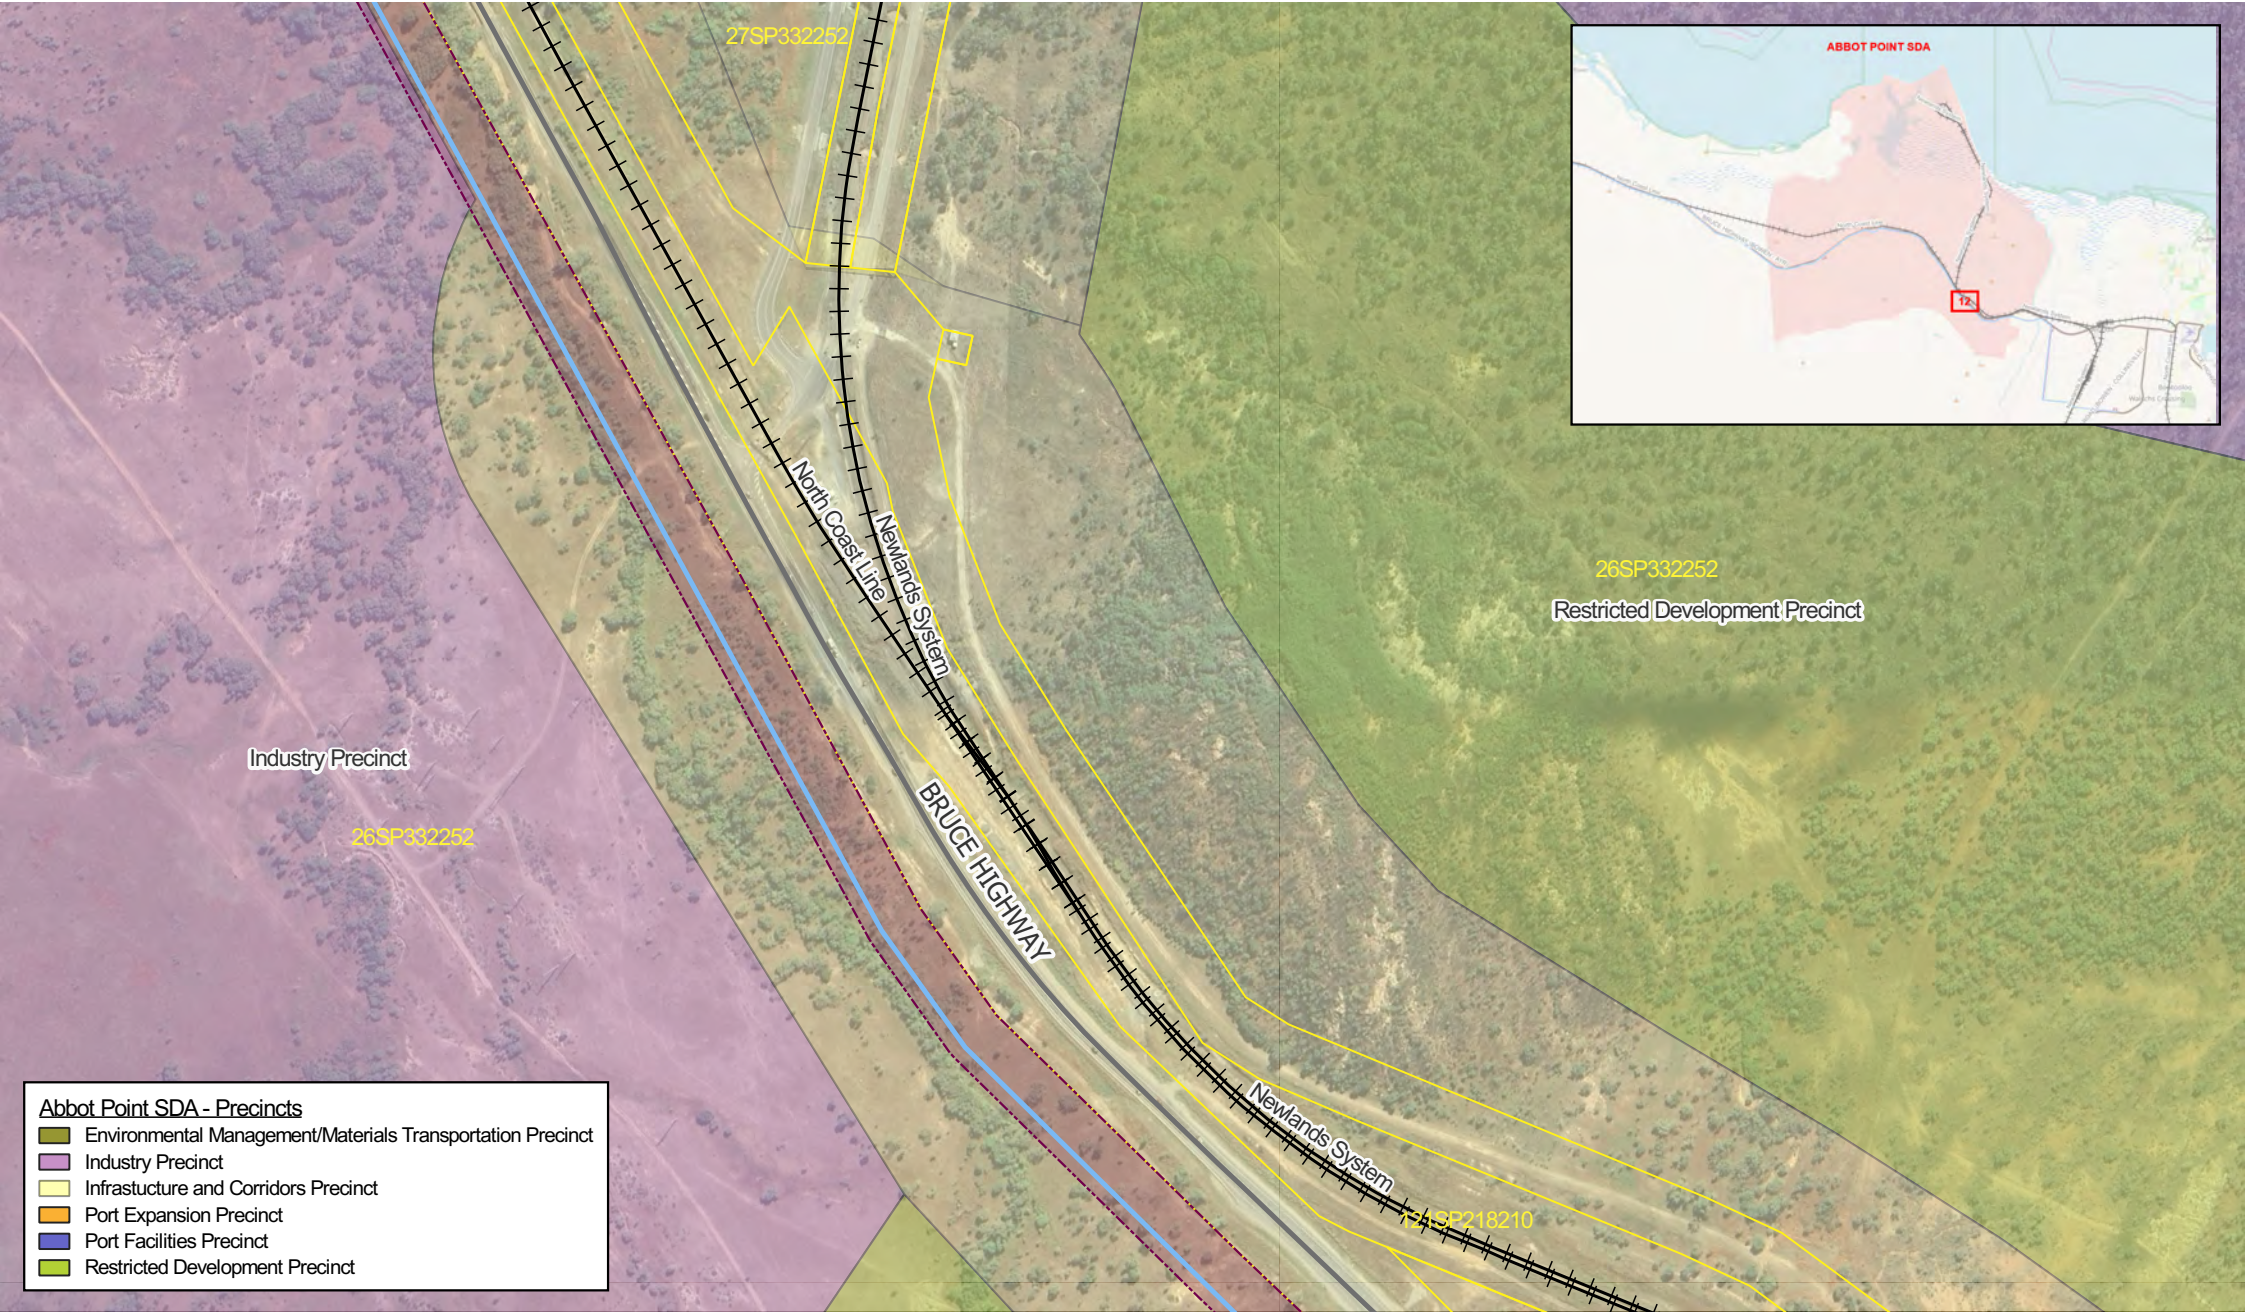

- Abbot Point SDA - Precincts**
- Environmental Management/Materials Transportation Precinct
 - Industry Precinct
 - Infrastructure and Corridors Precinct
 - Port Expansion Precinct
 - Port Facilities Precinct
 - Restricted Development Precinct




MAKING
COMPLEX
EASY

A TETRA TECH COMPANY

Level 8, 31 Duncan Street
Fortitude Valley QLD 4006
T +61 7 3539 9500

Drawing title:
Bowen Pipeline - Abbot Point SDA - Sheet 12

Project: Bowen Pipeline
Job ref: 5676
Client: Bowen Pipeline Company

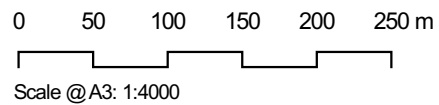


Revision	Drawn By	Date
A	TE	02/09/2025
B	TE	03/09/2025

Legend

- Pipeline
- Pipeline Corridor
- Railways
- Roads
- Land Parcels



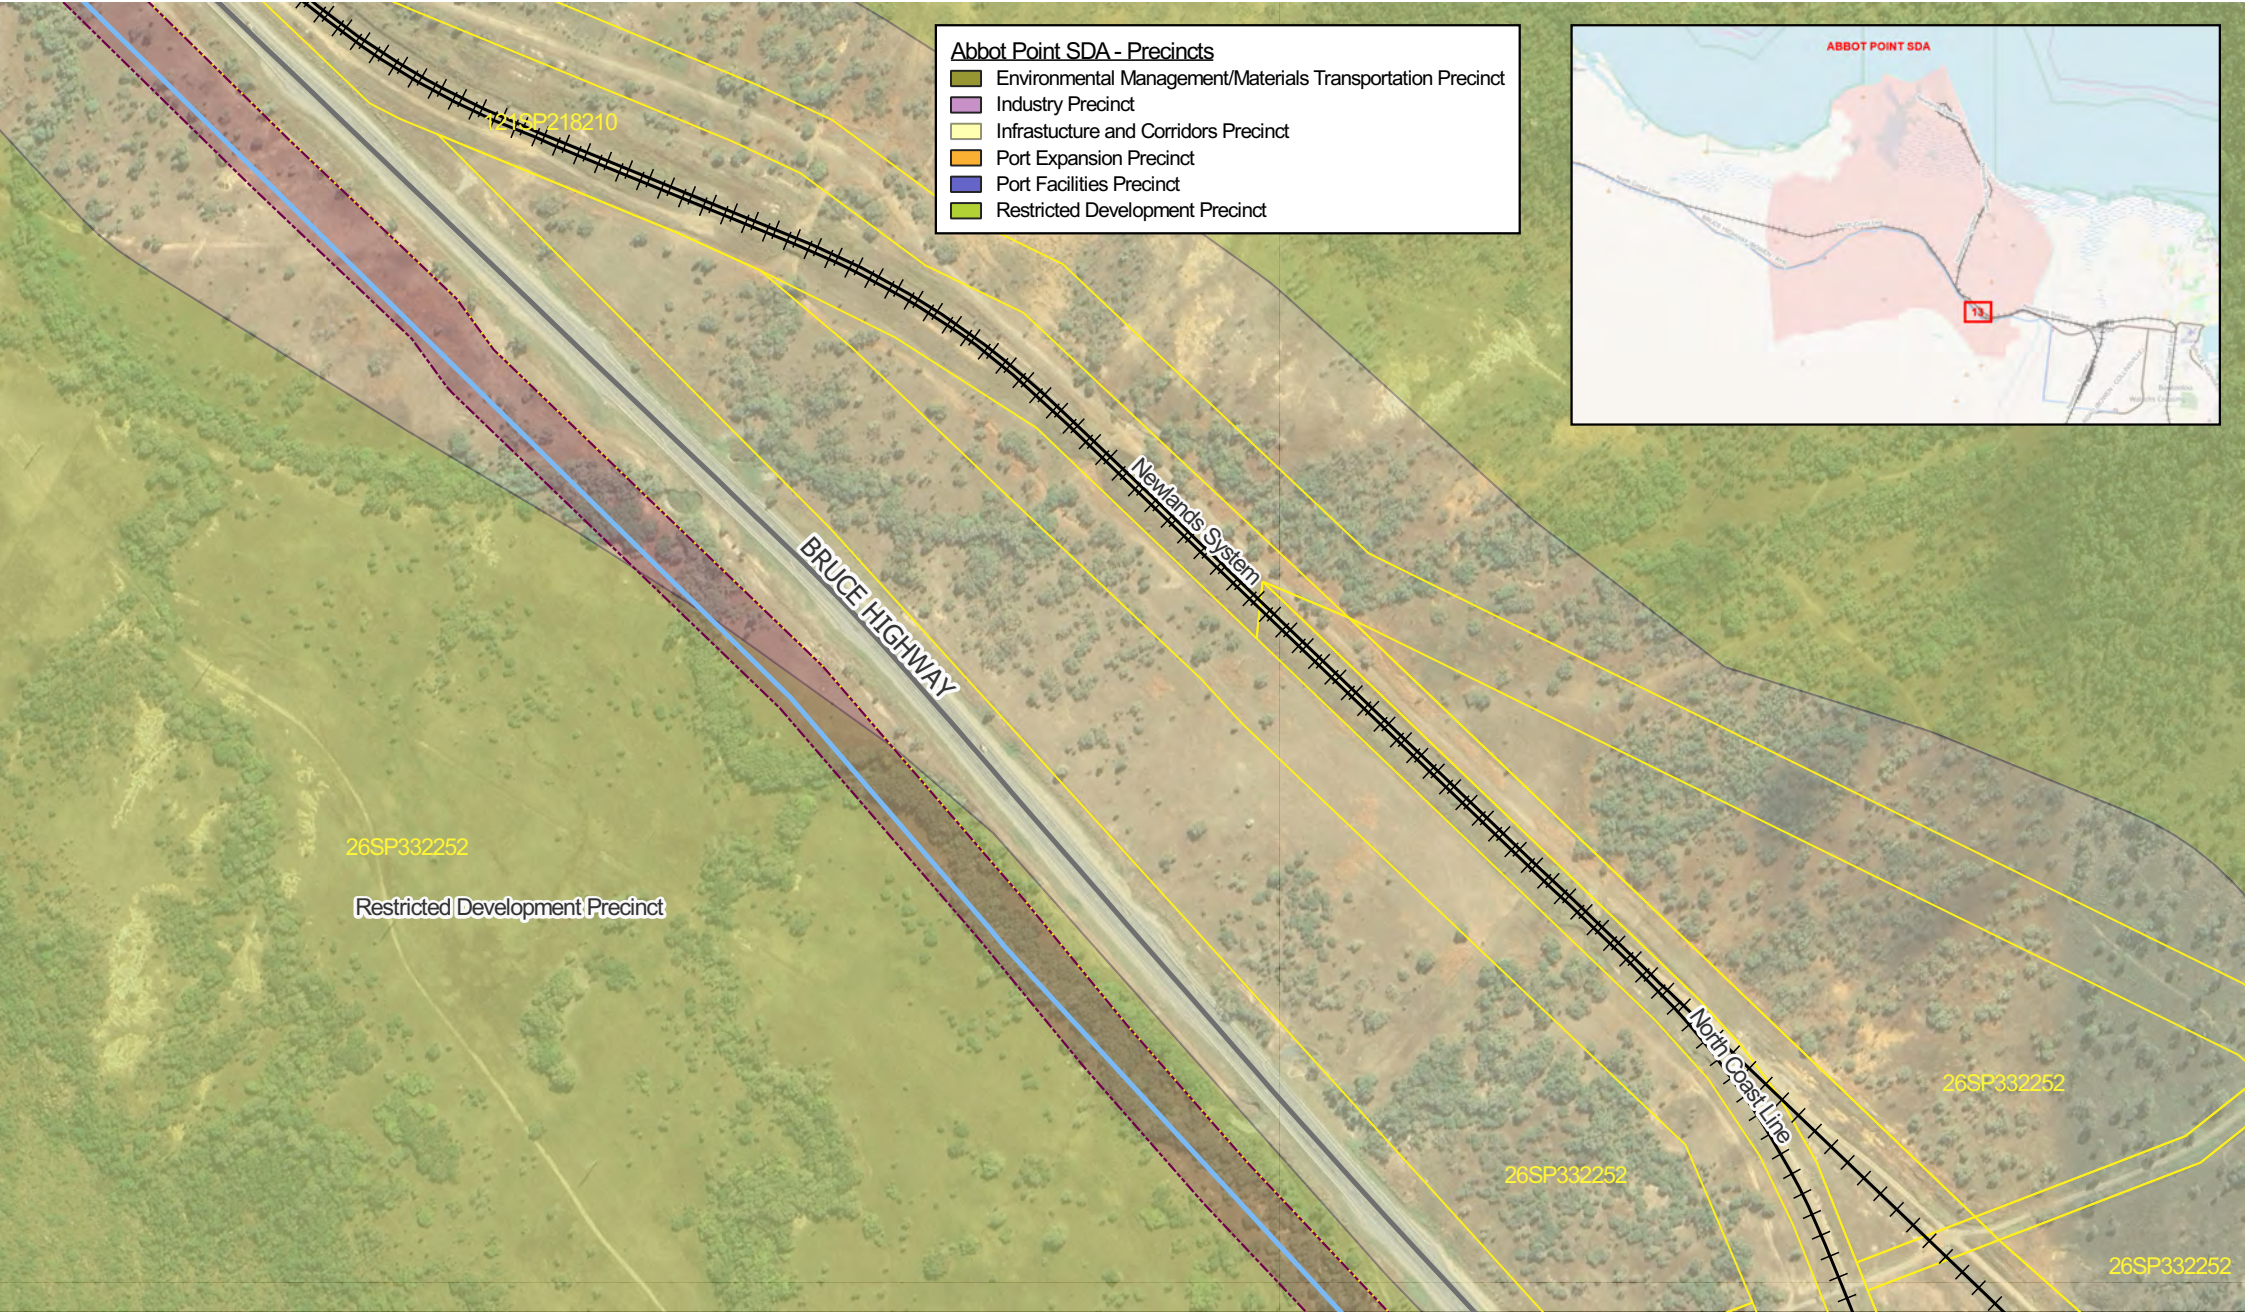

- Abbot Point SDA - Precincts**
- Environmental Management/Materials Transportation Precinct
 - Industry Precinct
 - Infrastructure and Corridors Precinct
 - Port Expansion Precinct
 - Port Facilities Precinct
 - Restricted Development Precinct



26SP332252

Restricted Development Precinct

BRUCE HIGHWAY

Newlands System

North Coast Line

26SP332252


26SP332252

26SP332252

rps MAKING COMPLEX EASY
A TETRA TECH COMPANY
Level 8, 31 Duncan Street
Fortitude Valley QLD 4006
T +61 7 3539 9500

Drawing title:
Bowen Pipeline - Abbot Point SDA - Sheet 13


Project: Bowen Pipeline
Job ref: 5676
Client: Bowen Pipeline Company

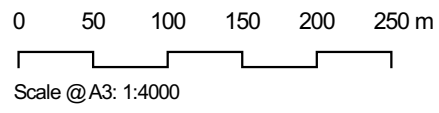

Revision	Drawn By	Date
A	TE	02/09/2025
B	TE	03/09/2025

Legend

- Pipeline
- Pipeline Corridor
- Railways
- Roads
- Land Parcels

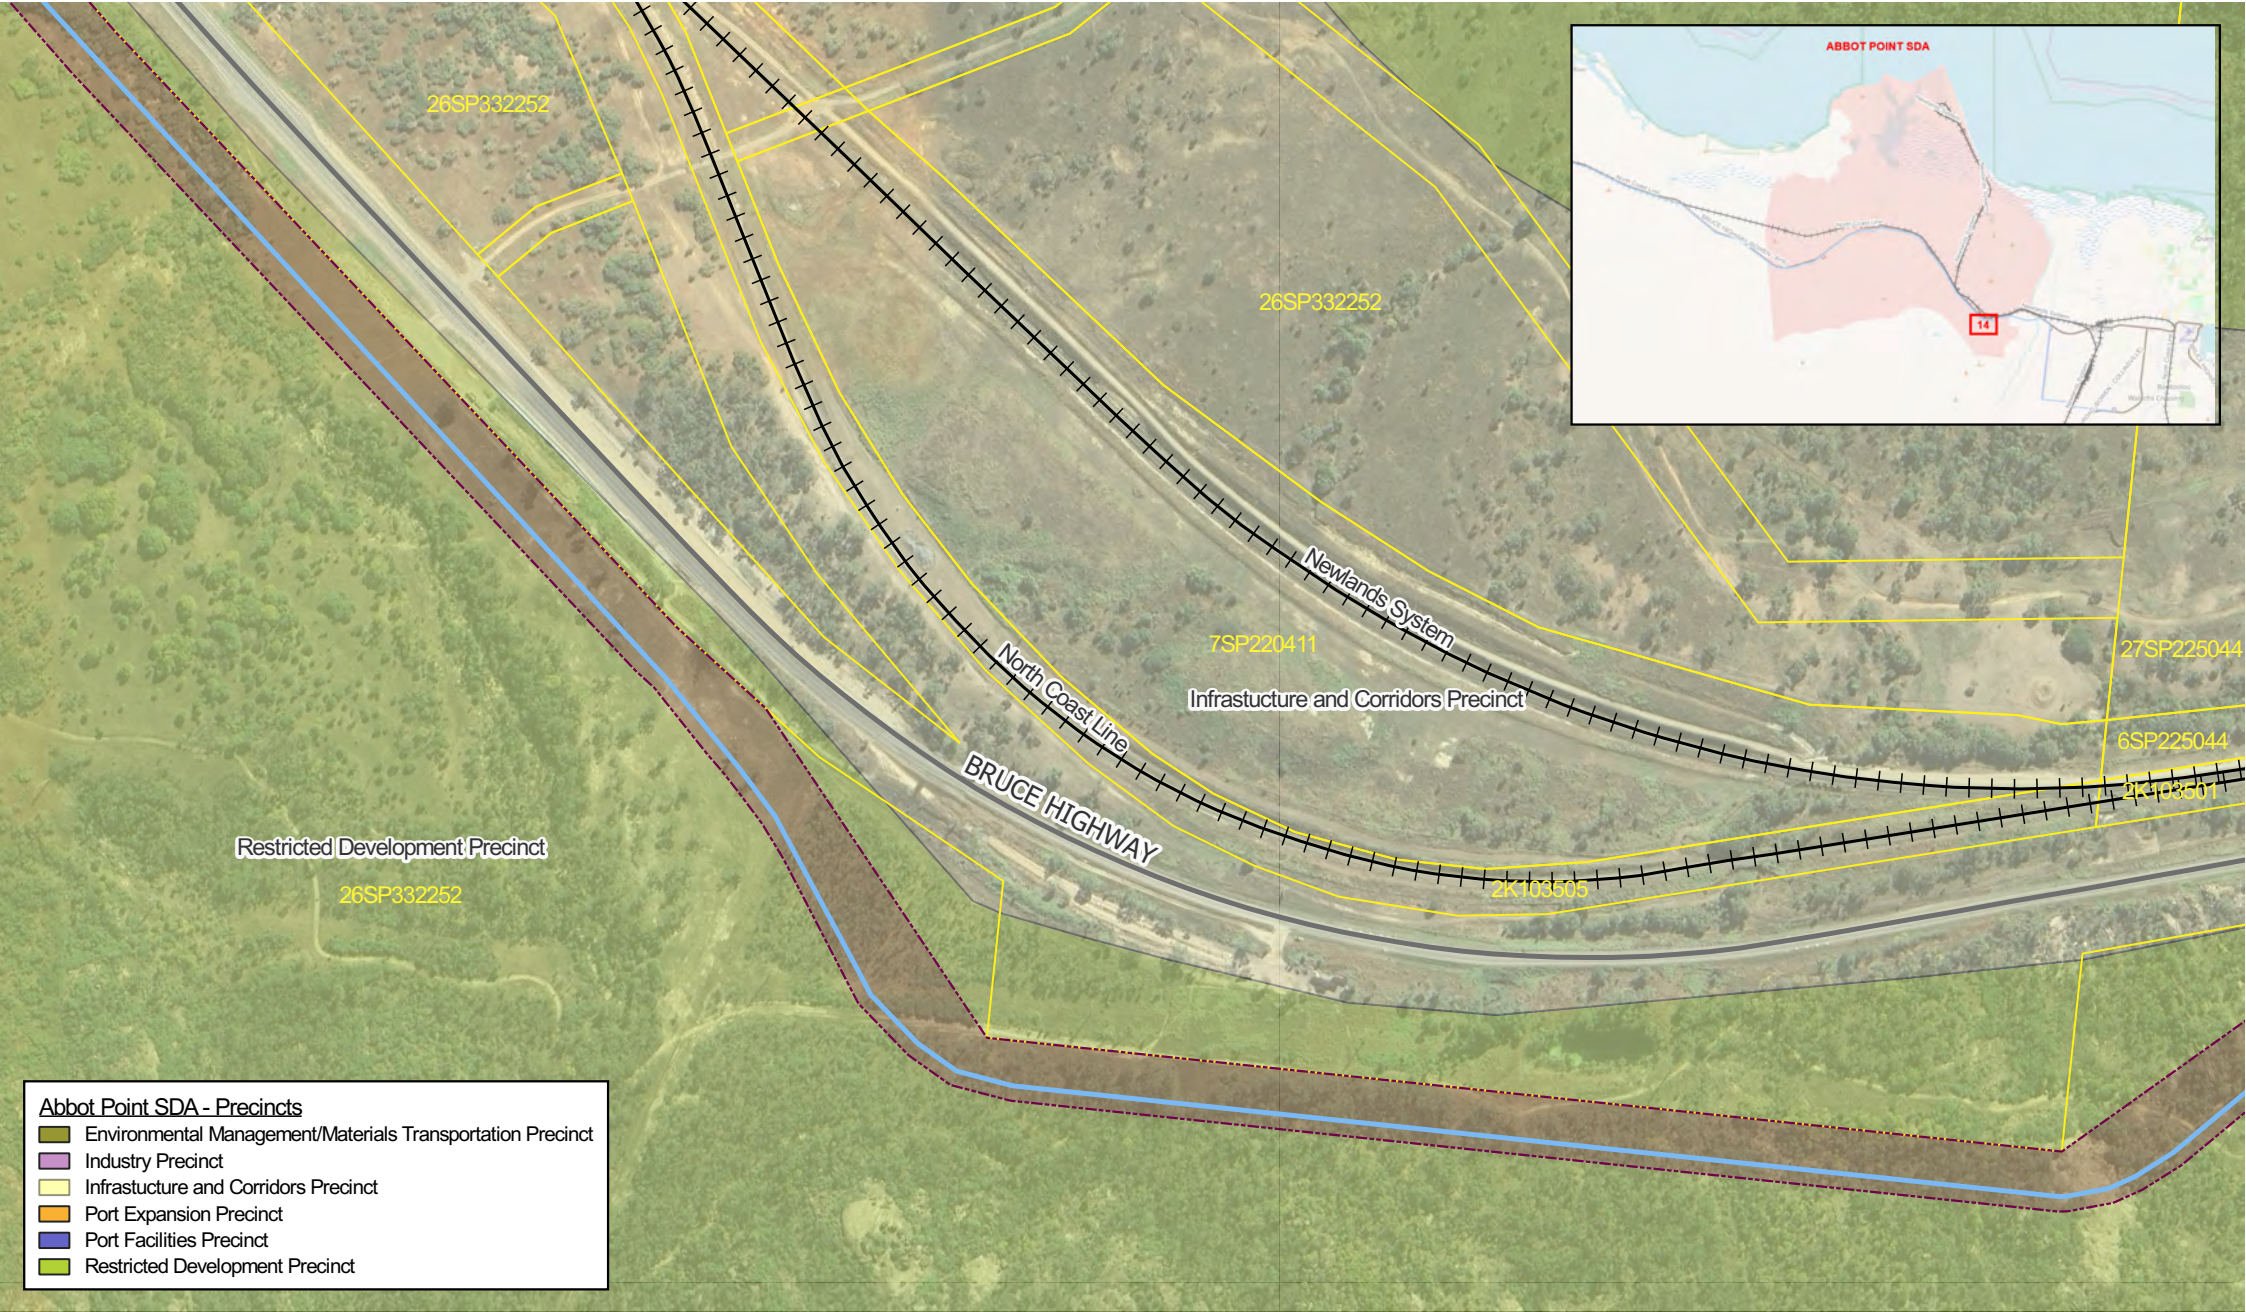

- Abbot Point SDA - Precincts**
- Environmental Management/Materials Transportation Precinct
 - Industry Precinct
 - Infrastructure and Corridors Precinct
 - Port Expansion Precinct
 - Port Facilities Precinct
 - Restricted Development Precinct


rps MAKING COMPLEX EASY

A TETRA TECH COMPANY

Level 8, 31 Duncan Street
Fortitude Valley QLD 4006
T +61 7 3539 9500

Drawing title:
Bowen Pipeline - Abbot Point SDA - Sheet 14


Project: Bowen Pipeline
Job ref: 5676
Client: Bowen Pipeline Company

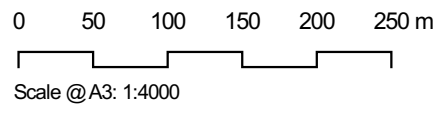

Revision	Drawn By	Date
A	TE	02/09/2025
B	TE	03/09/2025


Legend

- Pipeline
- Pipeline Corridor
- Railways
- Roads
- Land Parcels

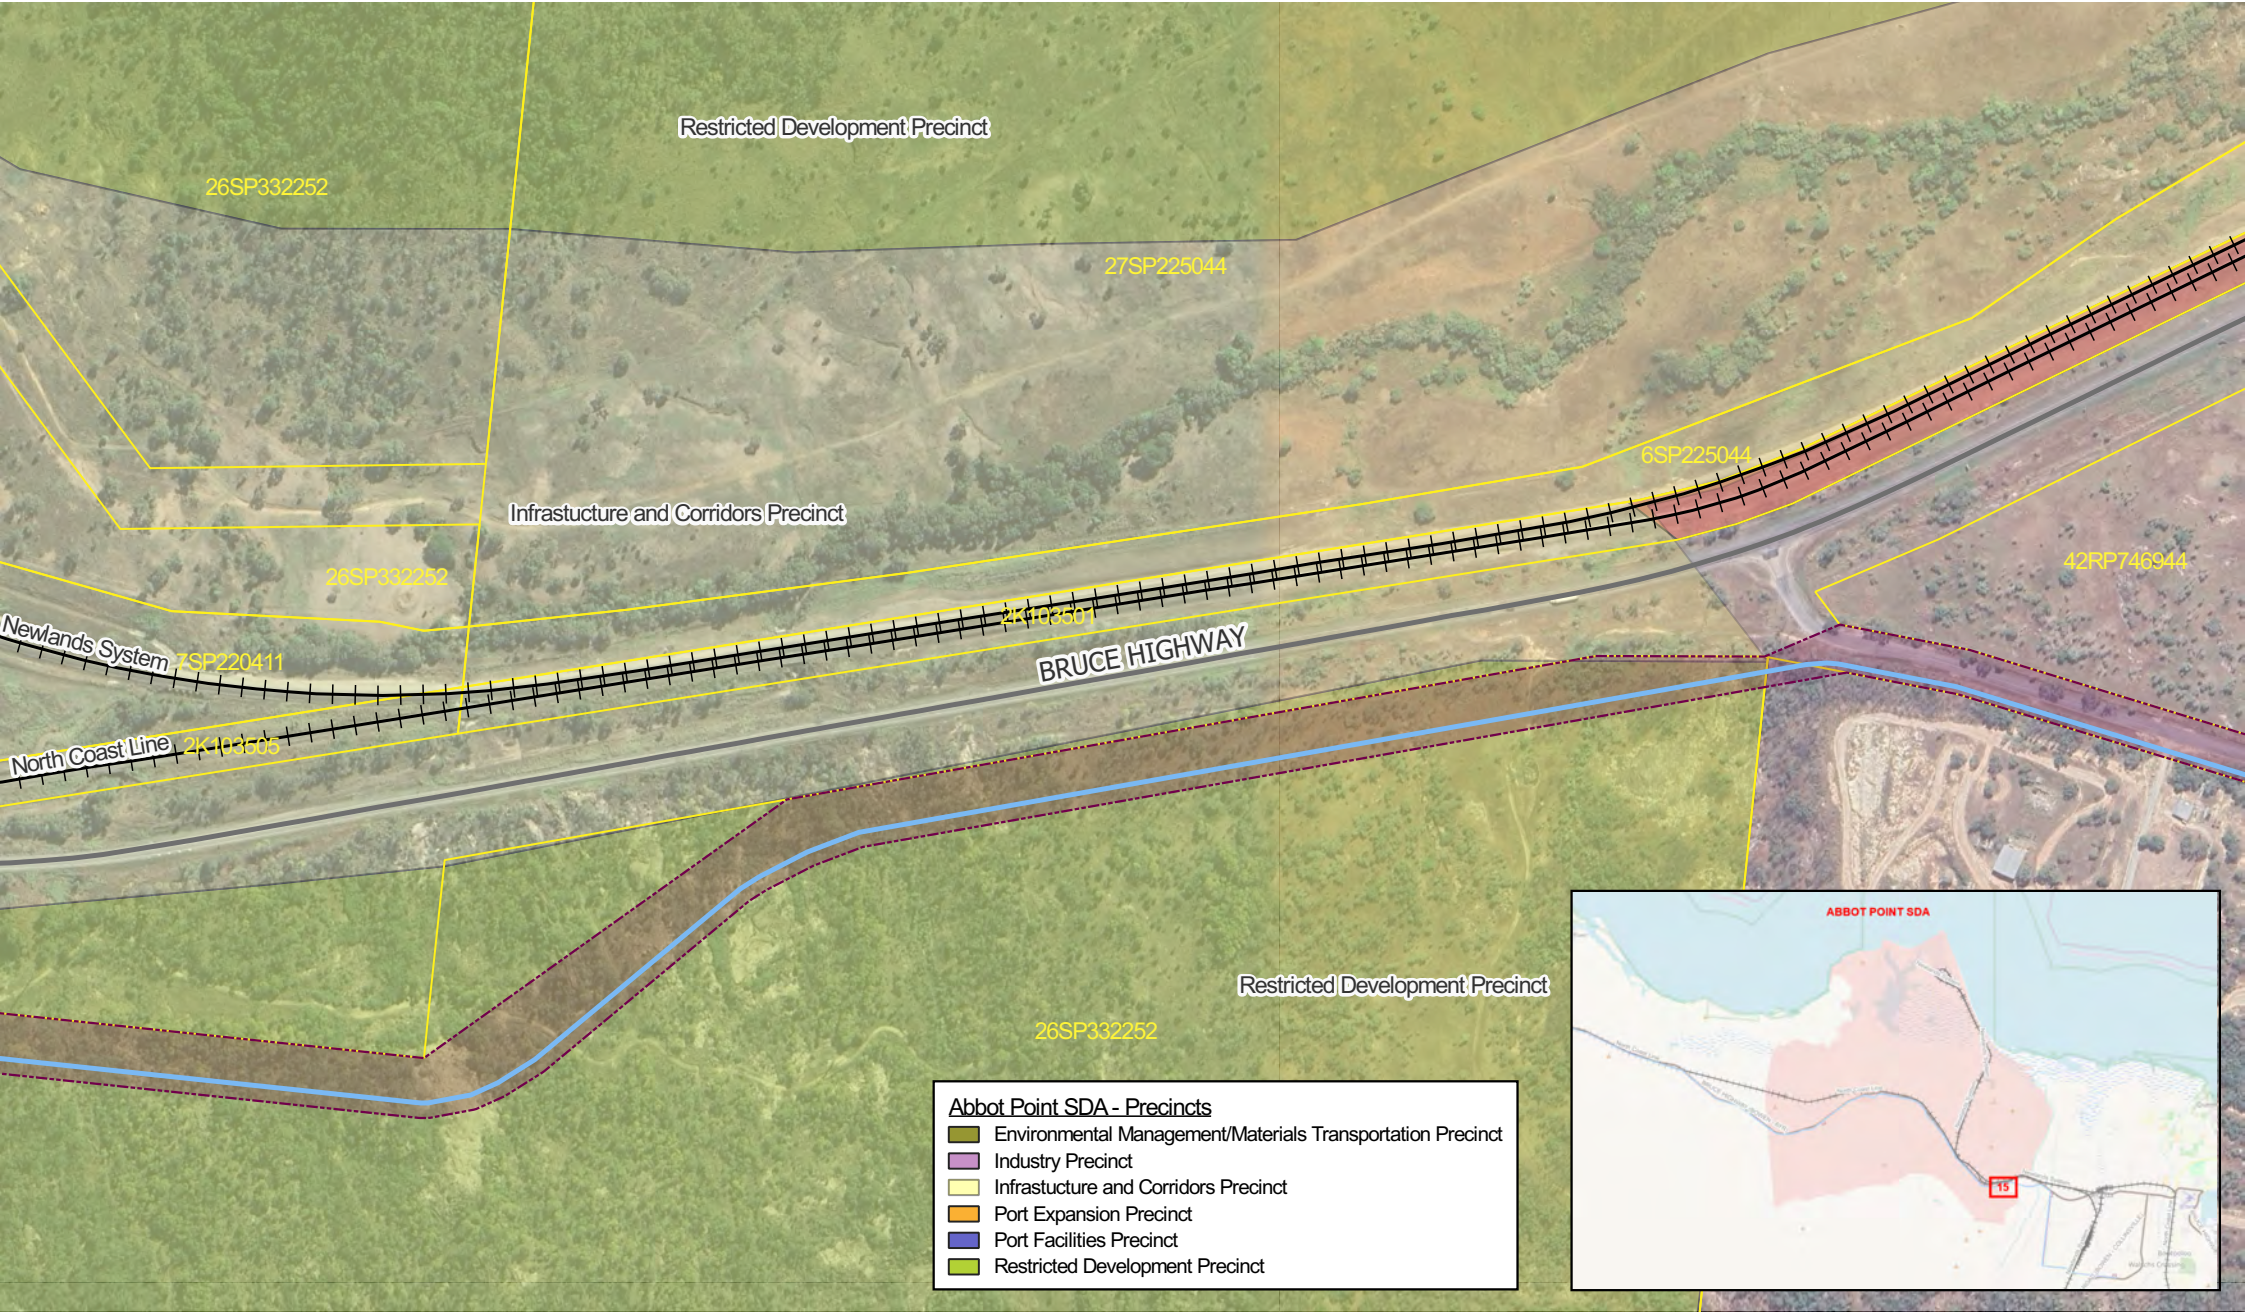

Abbot Point SDA - Precincts

- Environmental Management/Materials Transportation Precinct
- Industry Precinct
- Infrastructure and Corridors Precinct
- Port Expansion Precinct
- Port Facilities Precinct
- Restricted Development Precinct

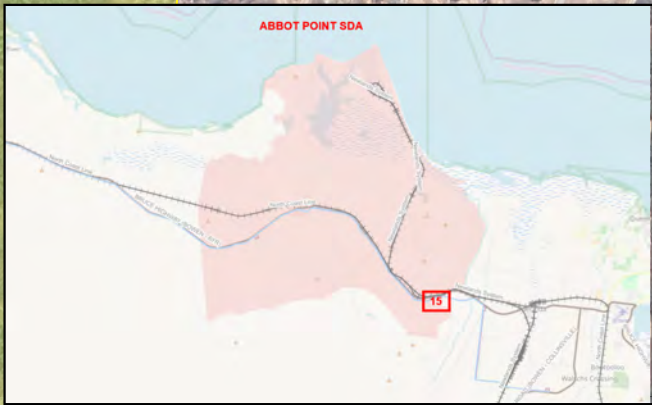



**MAKING
COMPLEX
EASY**

A TETRA TECH COMPANY

Level 8, 31 Duncan Street
Fortitude Valley QLD 4006
T +61 7 3539 9500

Drawing title:

Bowen Pipeline - Abbot Point SDA - Sheet 15

Project: Bowen Pipeline

Job ref: 5676

Client: Bowen Pipeline Company

0 50 100 150 200 250 m

Scale @ A3: 1:4000

Revision	Drawn By	Date
A	TE	02/09/2025
B	TE	03/09/2025

Legend

- Pipeline
- Pipeline Corridor
- Railways
- Roads
- Land Parcels

