


Jet Zero™



DEVELOPMENT PLANS

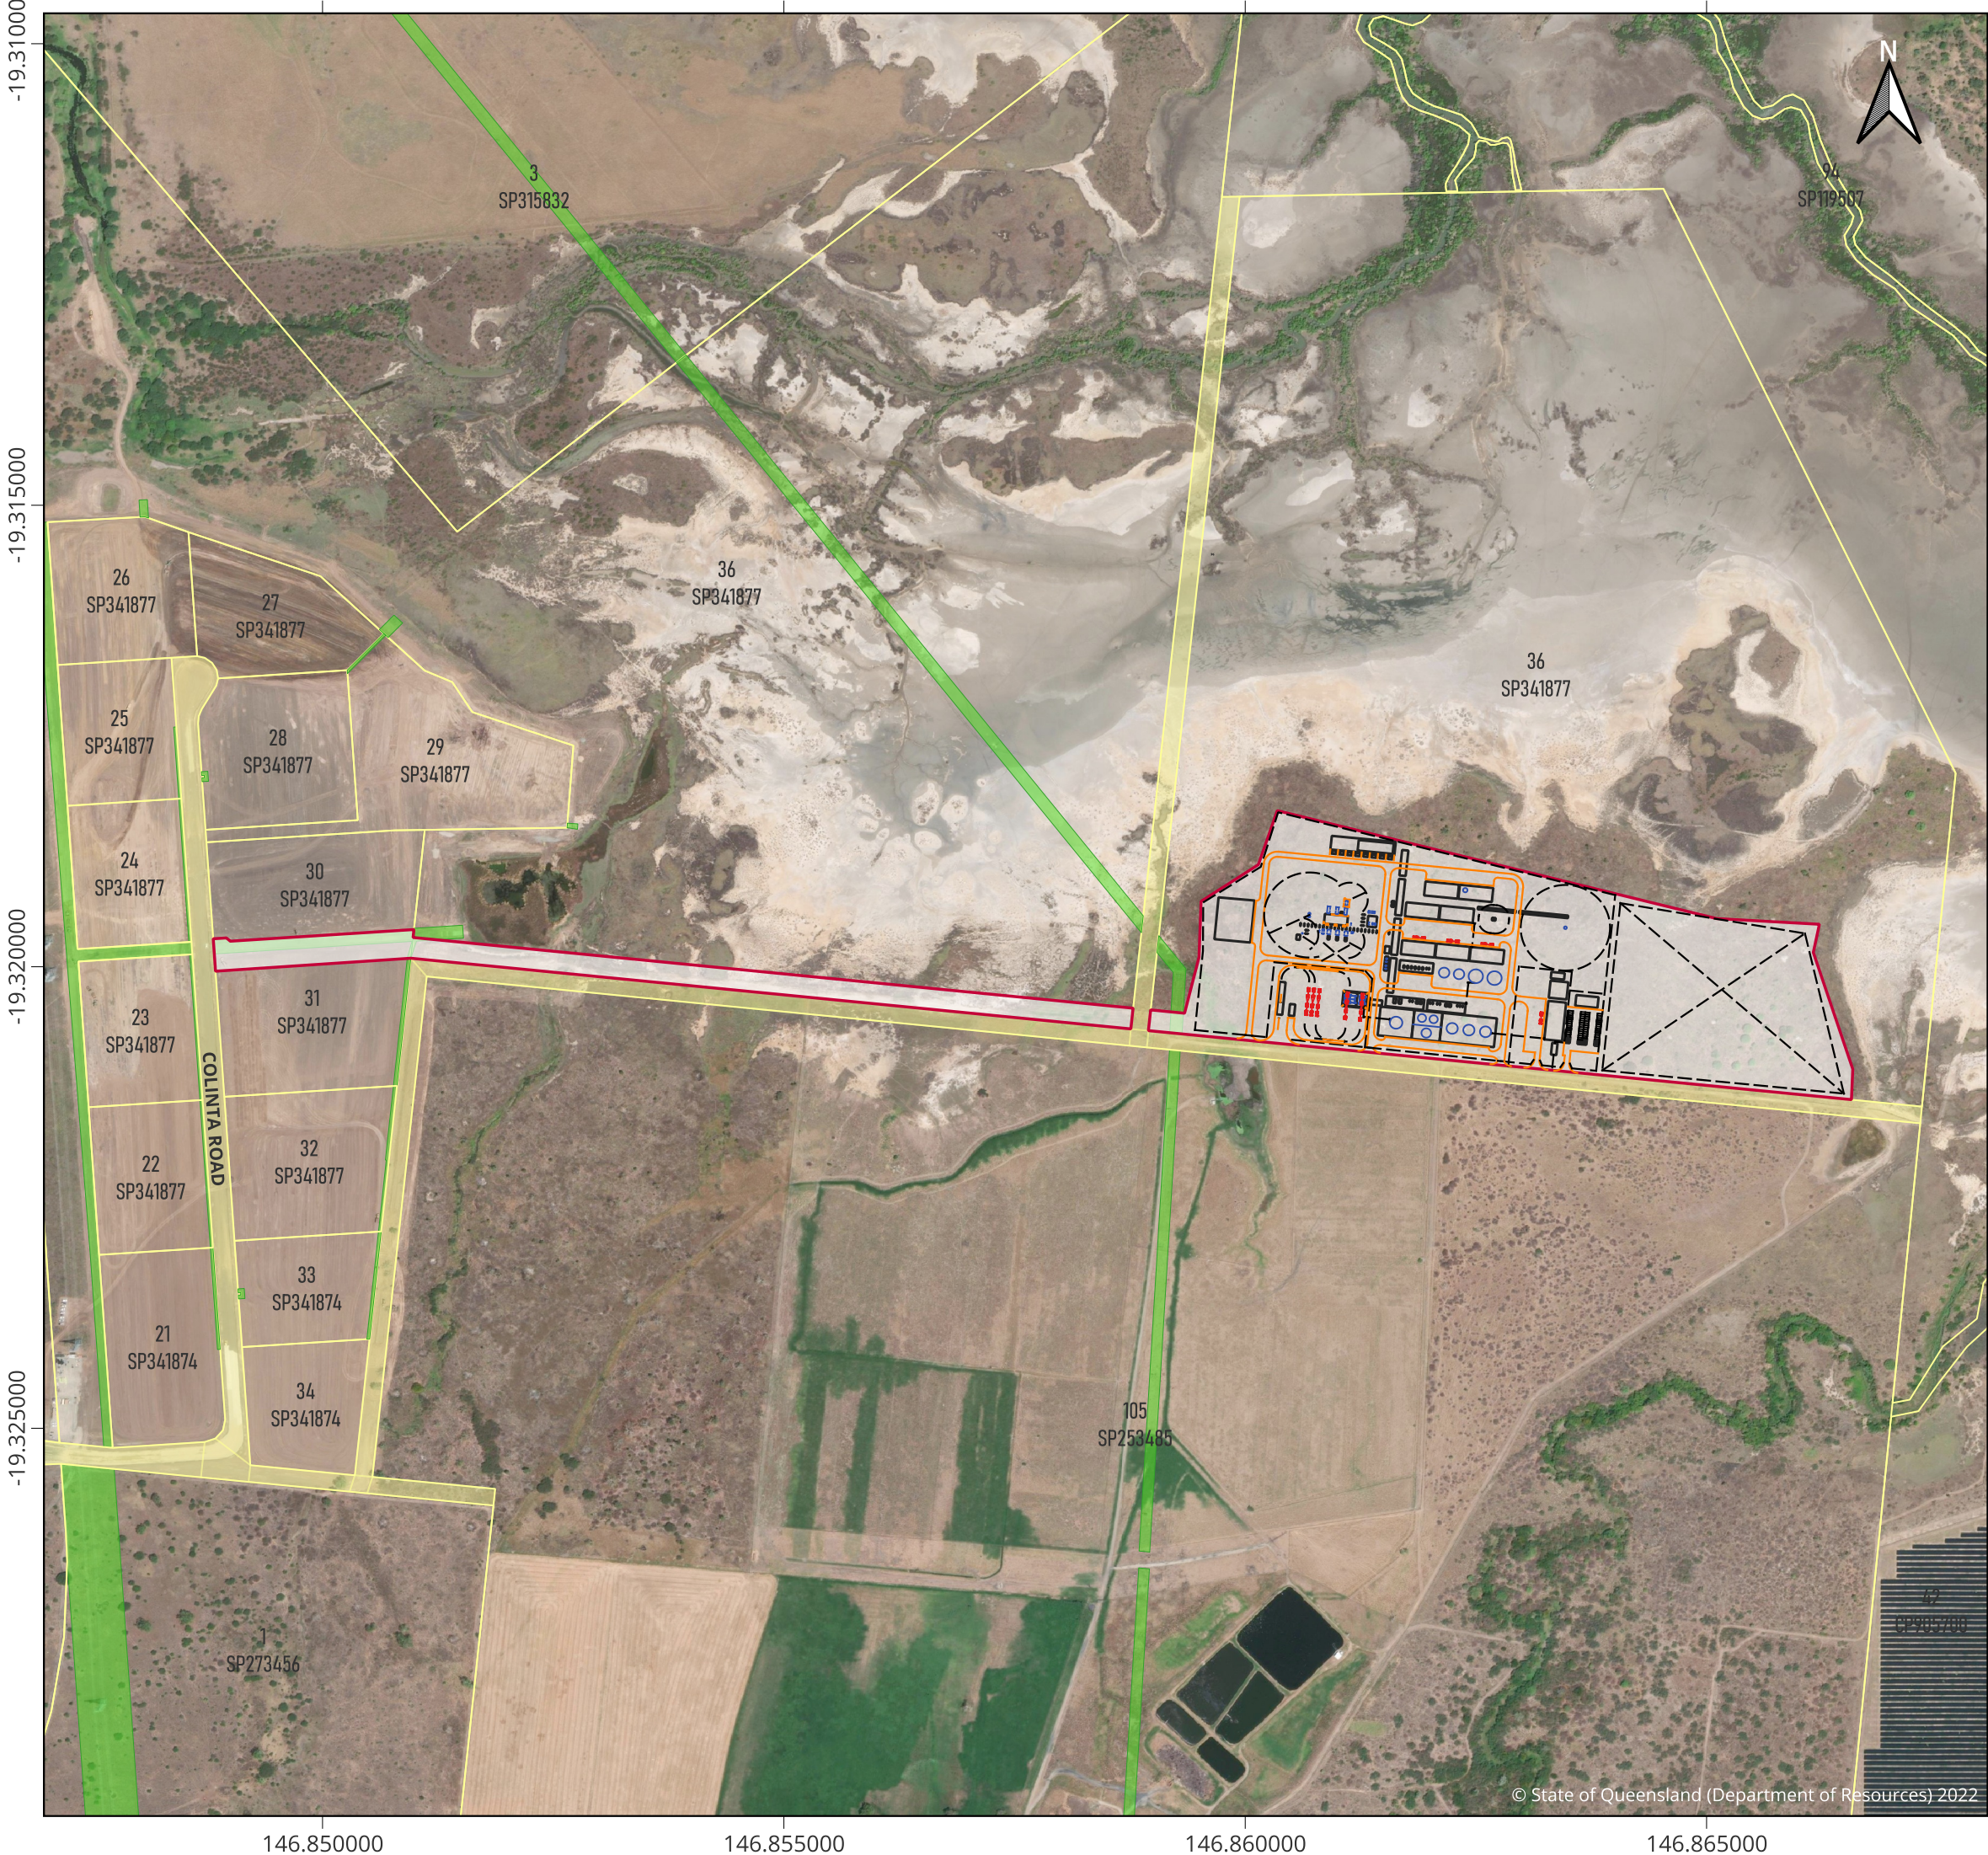

PROJECT ULYSSES

Overall Project Site Layout



Legend

- Project Site
- Lot Parcel
- Road Parcel
- Easement

Technical Document Reference:
2811007-PI-PLA-00001_0
Issued: 15/10/2024

Jet Zero

Coordinate System: GDA2020
Units: Decimal Degrees
Scale 1:6000 @A3

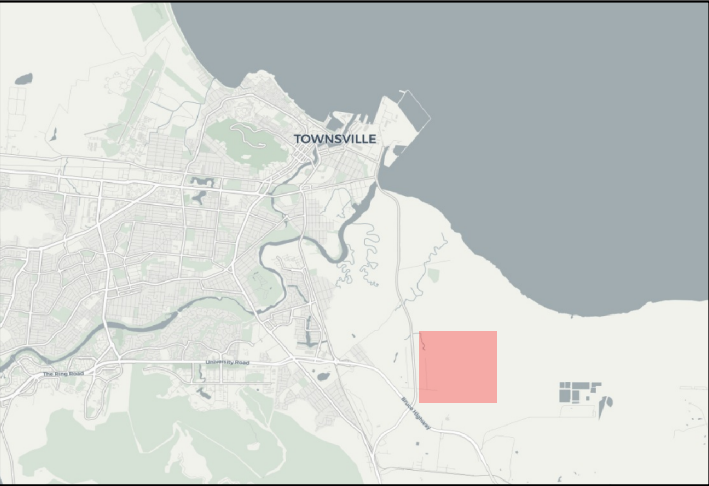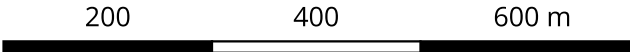

Date:	19-02-2025	Map version:	ULY-PLS_INF_PLR-03		
Drawn:	DC	Reviewed:	MH-TF	Approved:	LG

Disclaimer: Jet Zero gives no warranty to the data (including accuracy, reliability, completeness or suitability) and accepts no liability for any loss, damage or cost (including consequential damage) relating to any use of the data in this map.

PROJECT ULYSSES

Conceptual Overall Plot Plan

Legend


- Project Site
- Lot Parcel
- Road Parcel
- Easement

Technical Document Reference:
2811007-PI-PLA-00001_0
Issued: 15/10/2024

Jet Zero


Coordinate System: GDA2020
Units: Decimal Degrees
Scale 1:2300 @A3


50 100 150 m

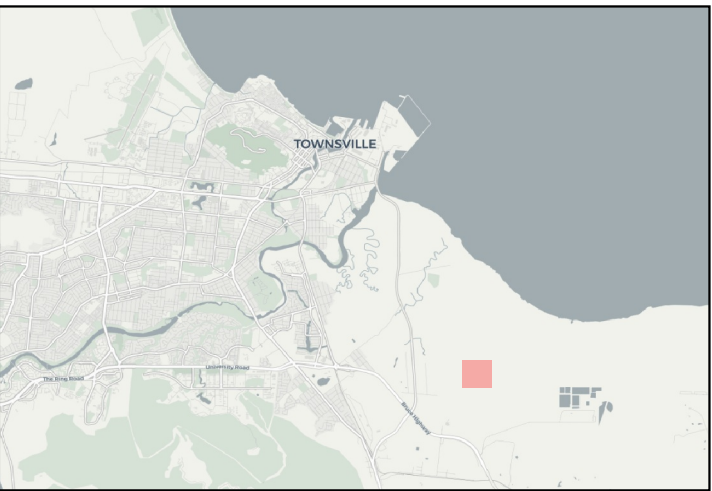

Date:	19-02-2025	Map version:	ULY-PLS_INF_PLR_02		
Drawn:	DC	Reviewed:	MH-TF	Approved:	LG

Disclaimer: Jet Zero gives no warranty to the data (including accuracy, reliability, completeness or suitability) and accepts no liability for any loss, damage or cost (including consequential damage) relating to any use of the data in this map.

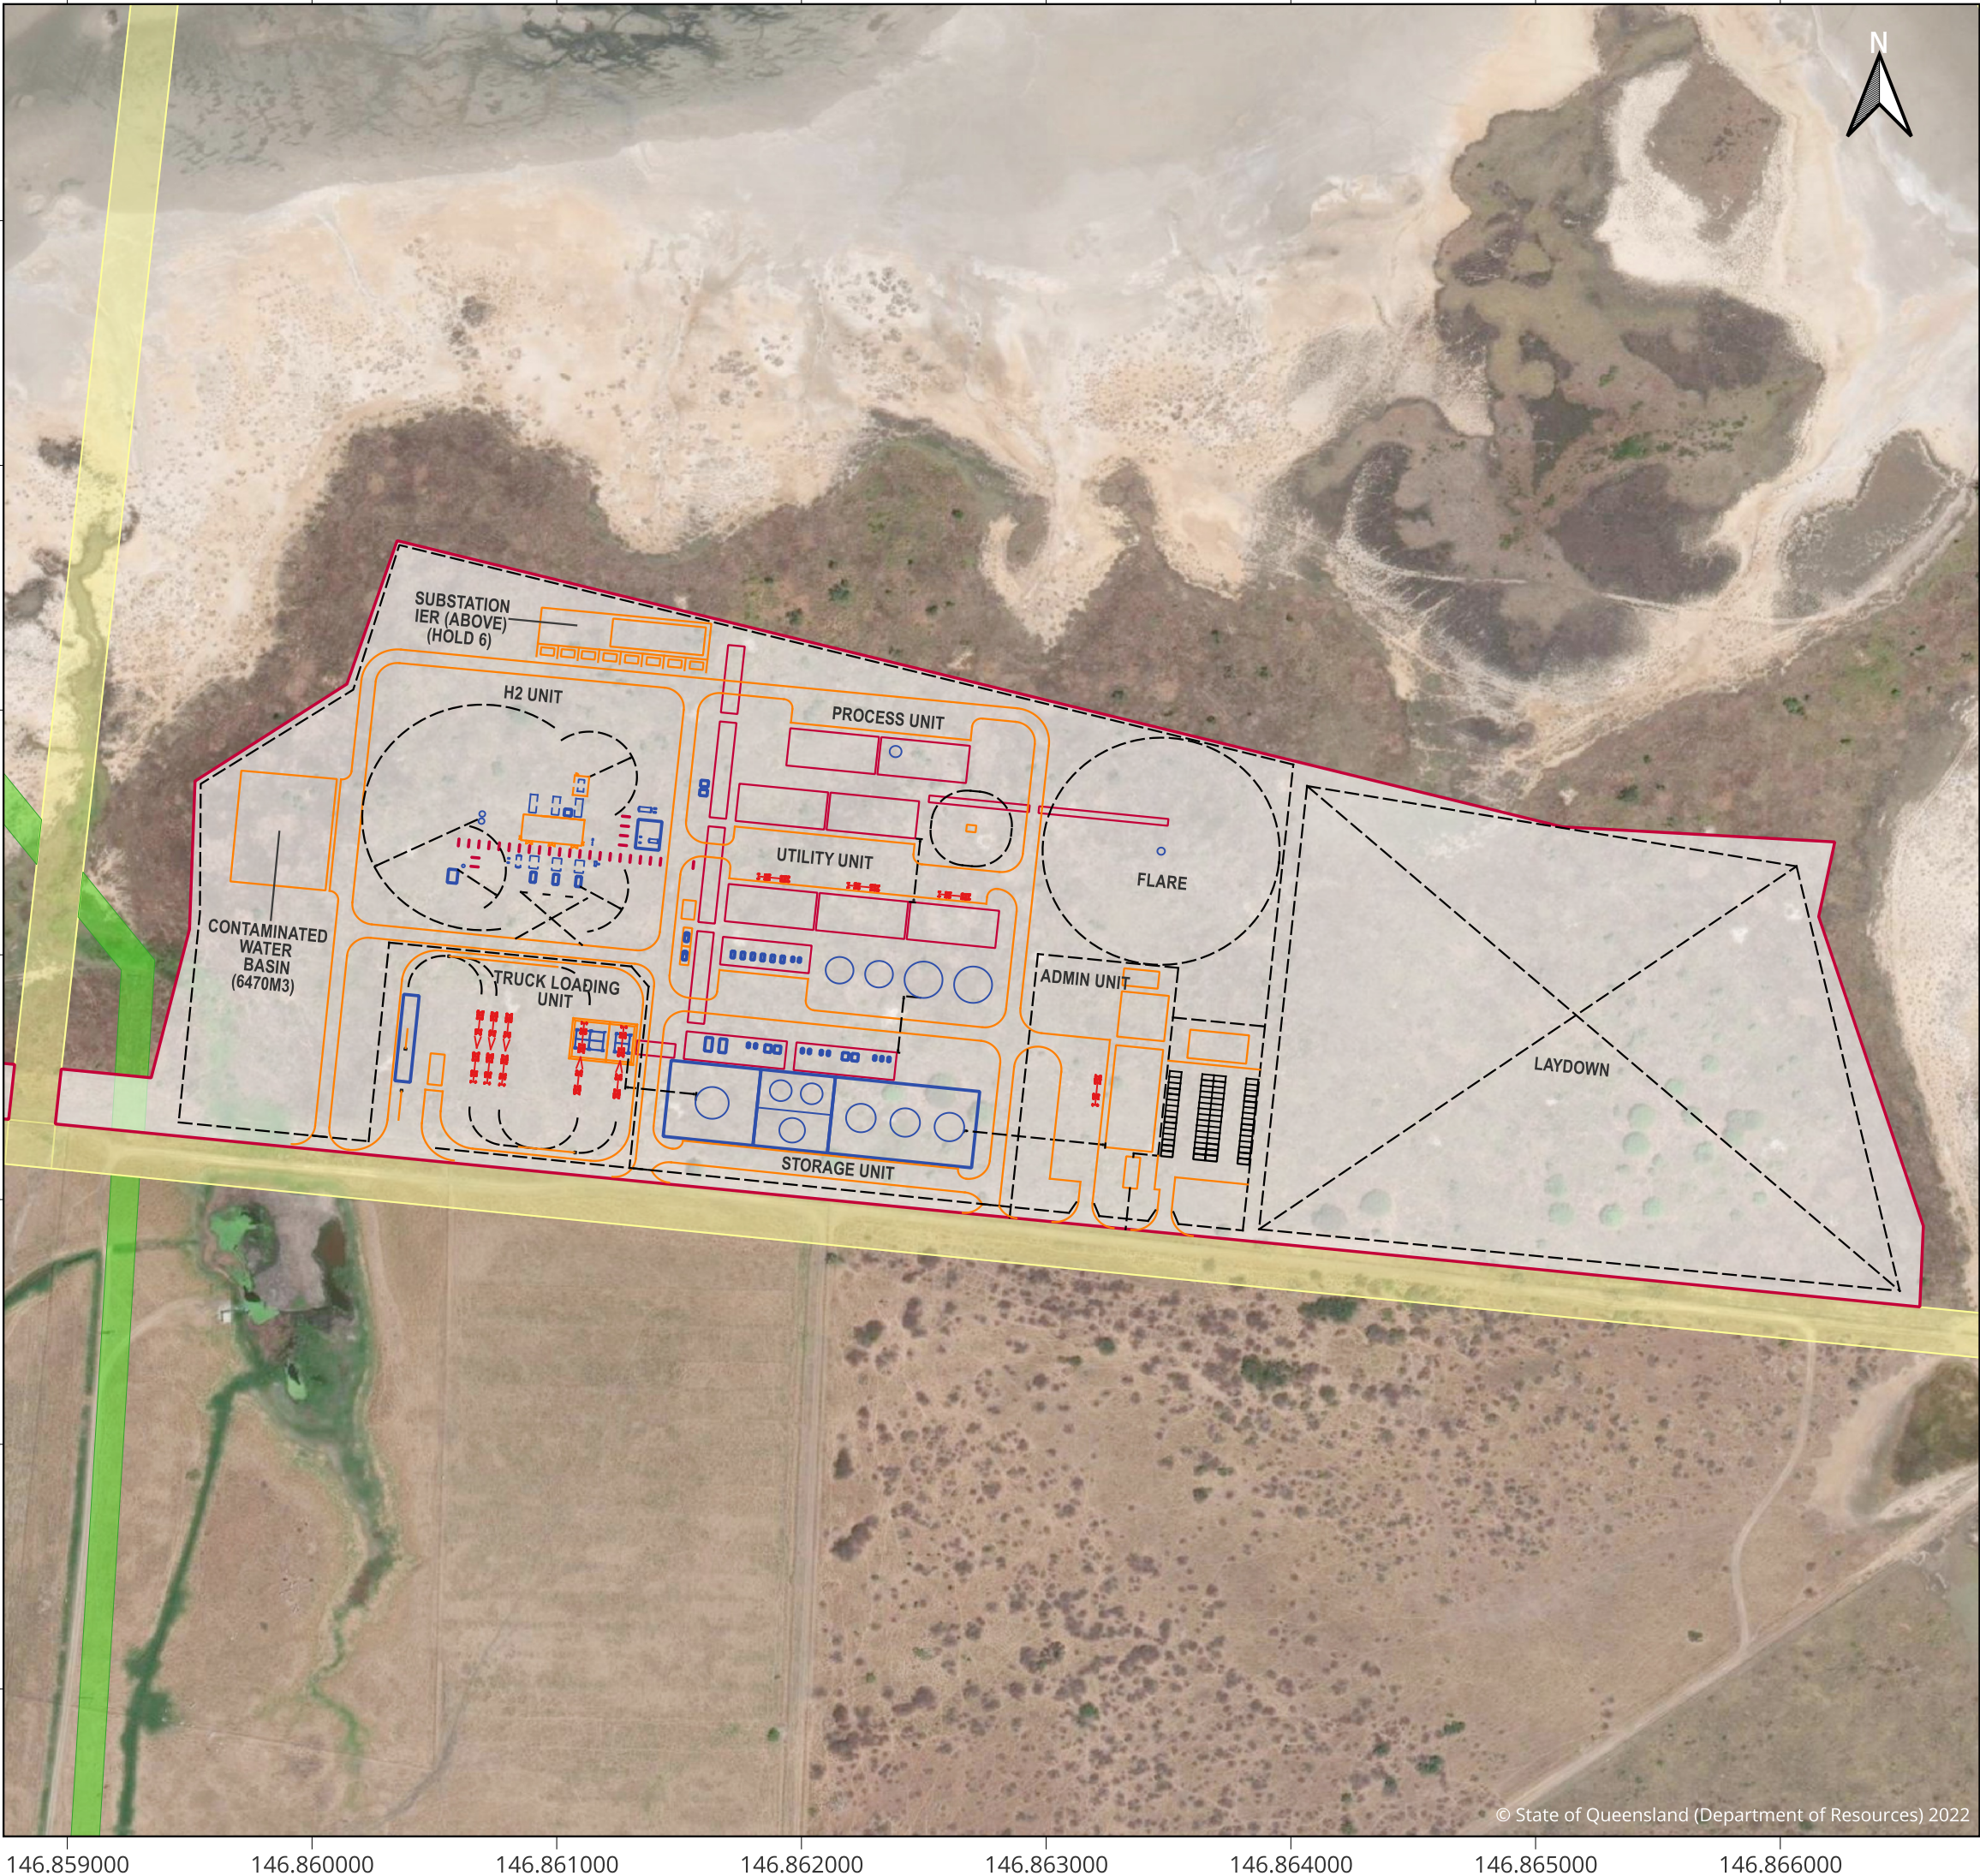

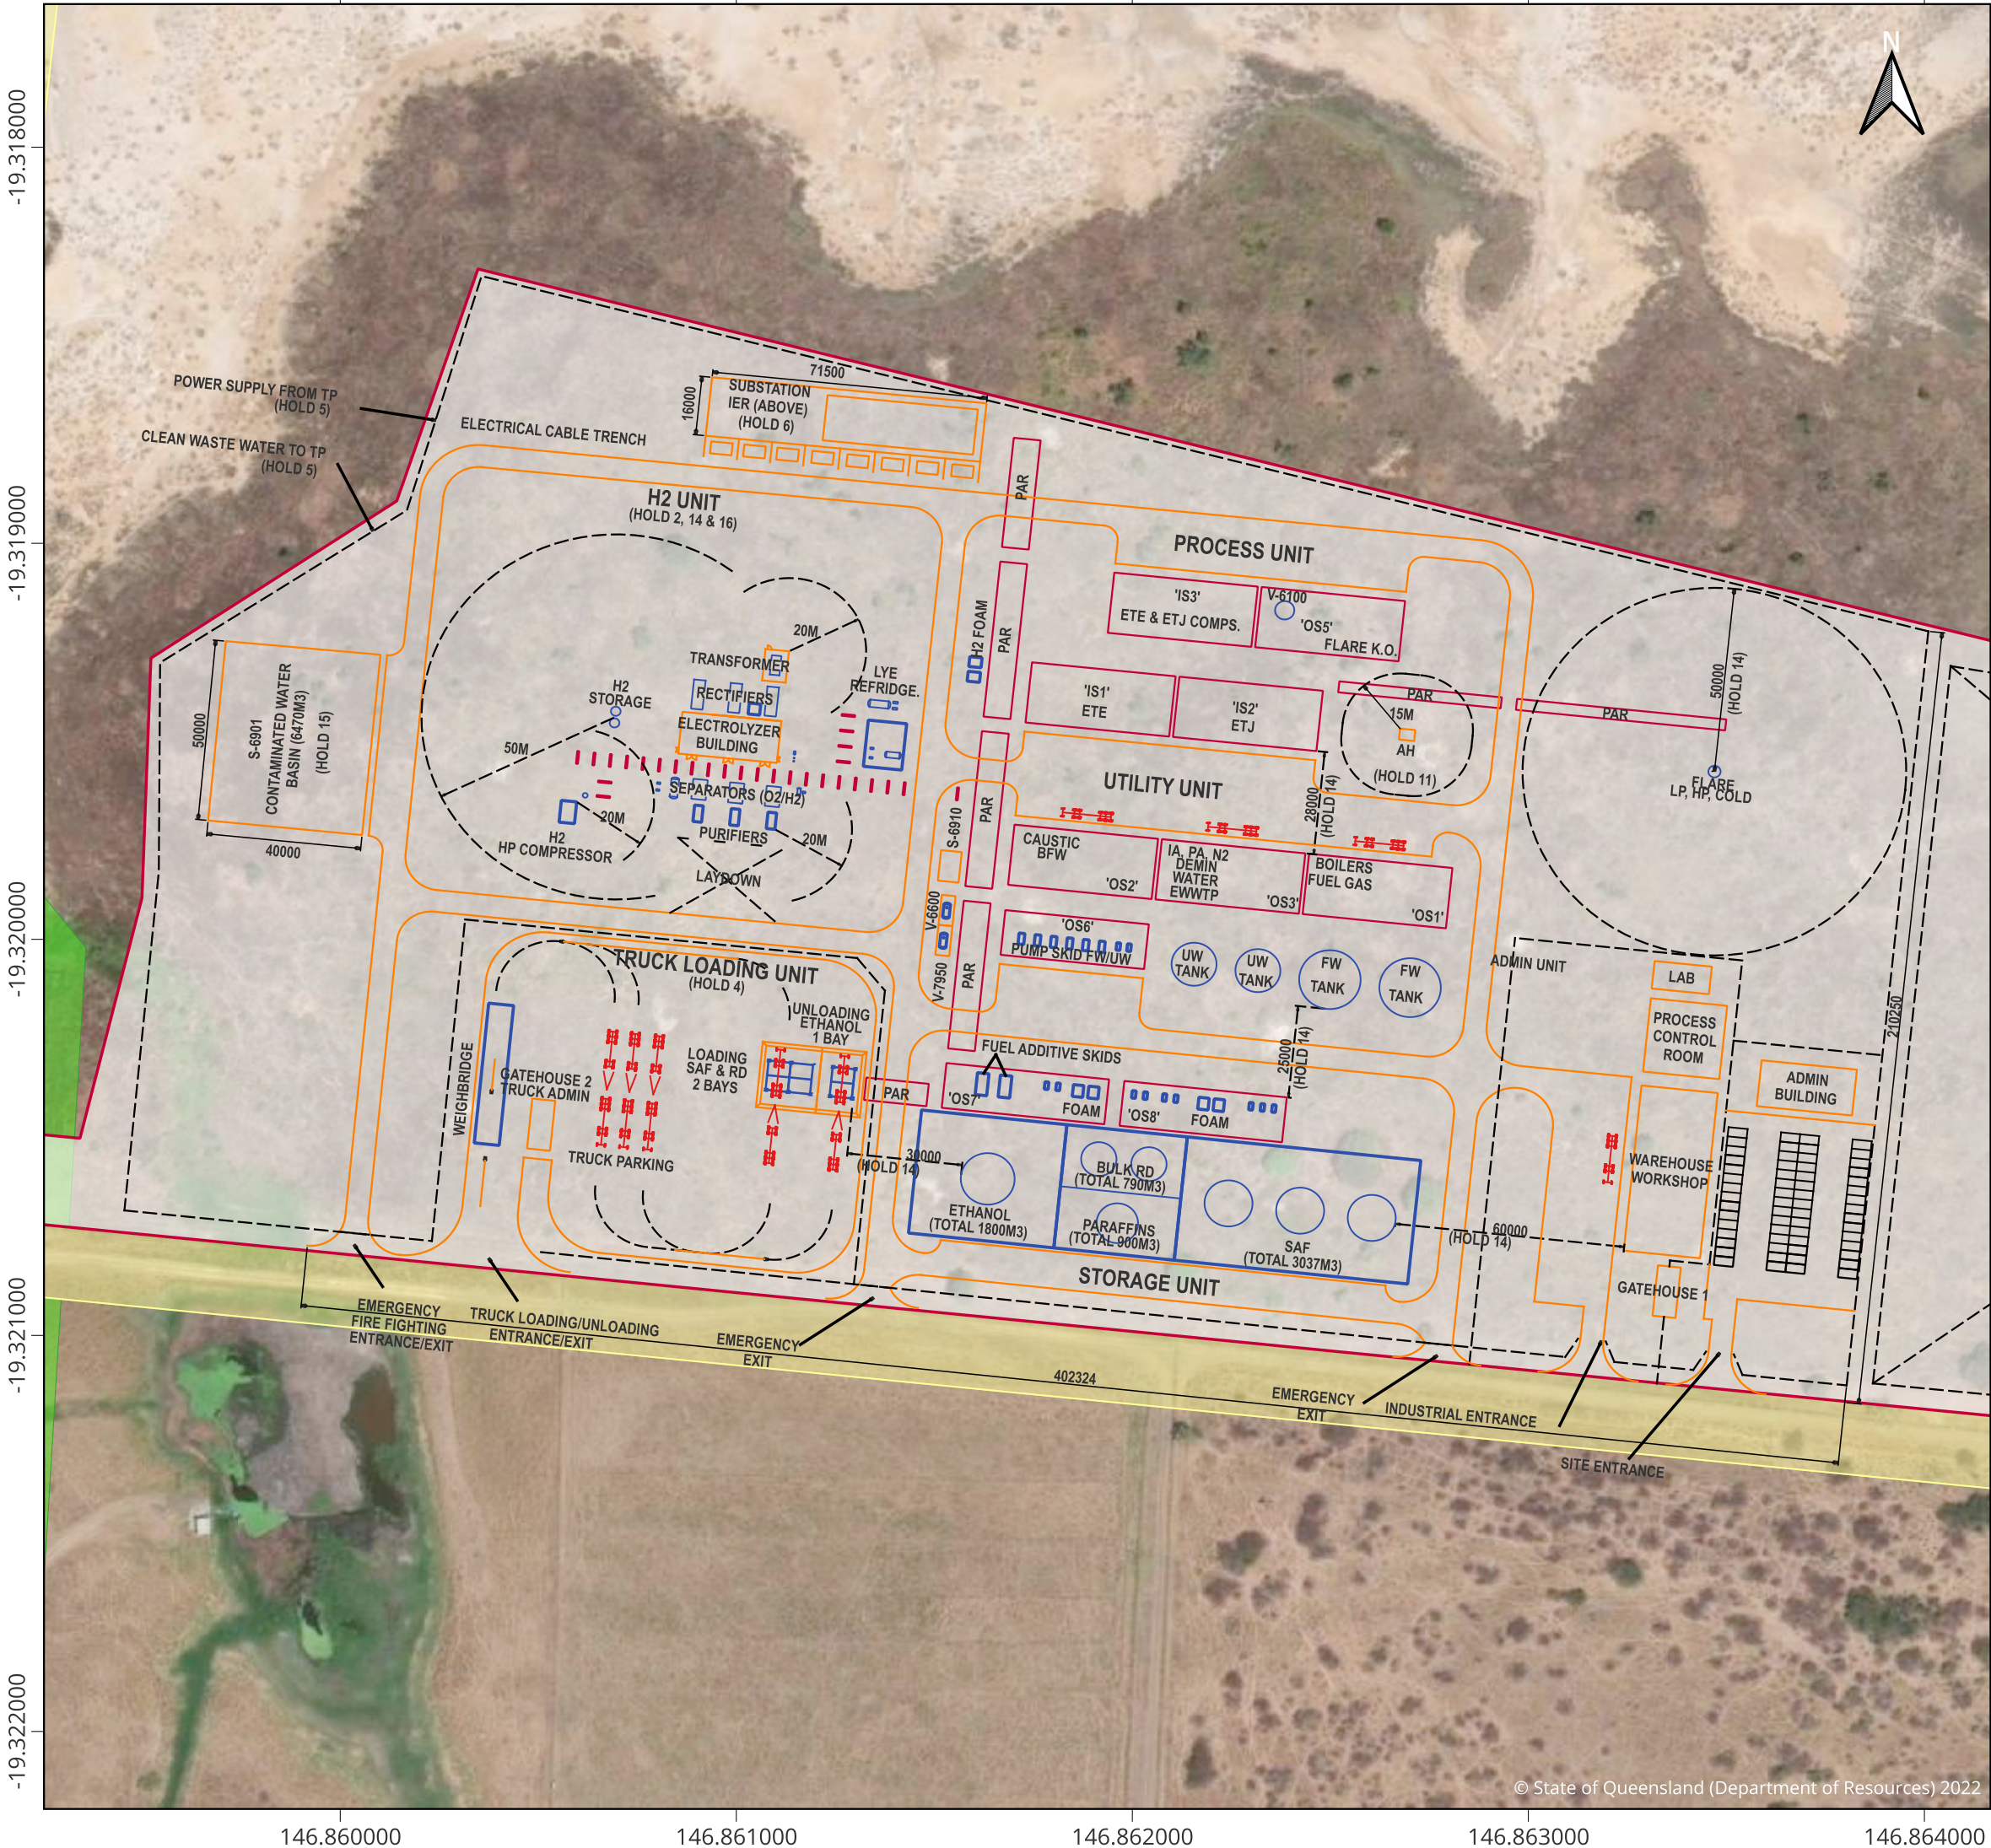

PROJECT ULYSSES

Site Layout



Legend

- Project Site
- Lot Parcel
- Road Parcel
- Easement

Technical Document Reference:
2811007-PI-PLA-00001_0
Issued: 15/10/2024

Jet Zero

Coordinate System: GDA2020
Units: Decimal Degrees
Scale 1:1400 @A3

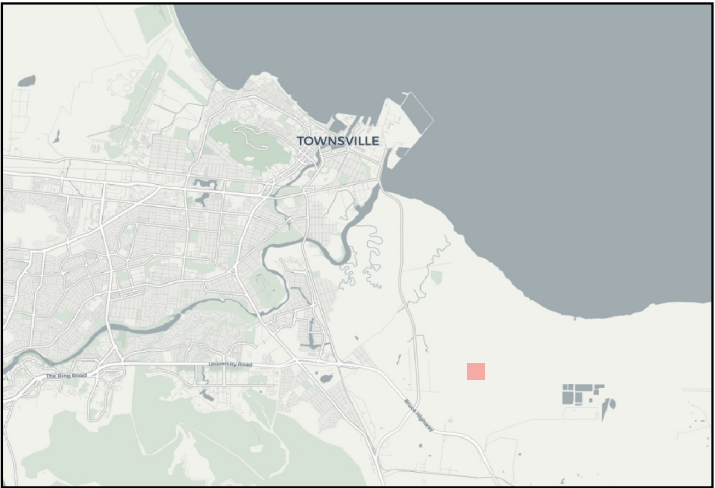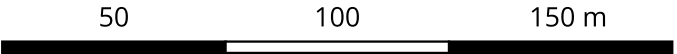

Date:	19-02-2025	Map version:	ULY-PLS_INF_PLR-01
Drawn:	DC	Reviewed:	MH-TF
Approved:	LG		

Disclaimer: Jet Zero gives no warranty to the data (including accuracy, reliability, completeness or suitability) and accepts no liability for any loss, damage or cost (including consequential damage) relating to any use of the data in this map.