


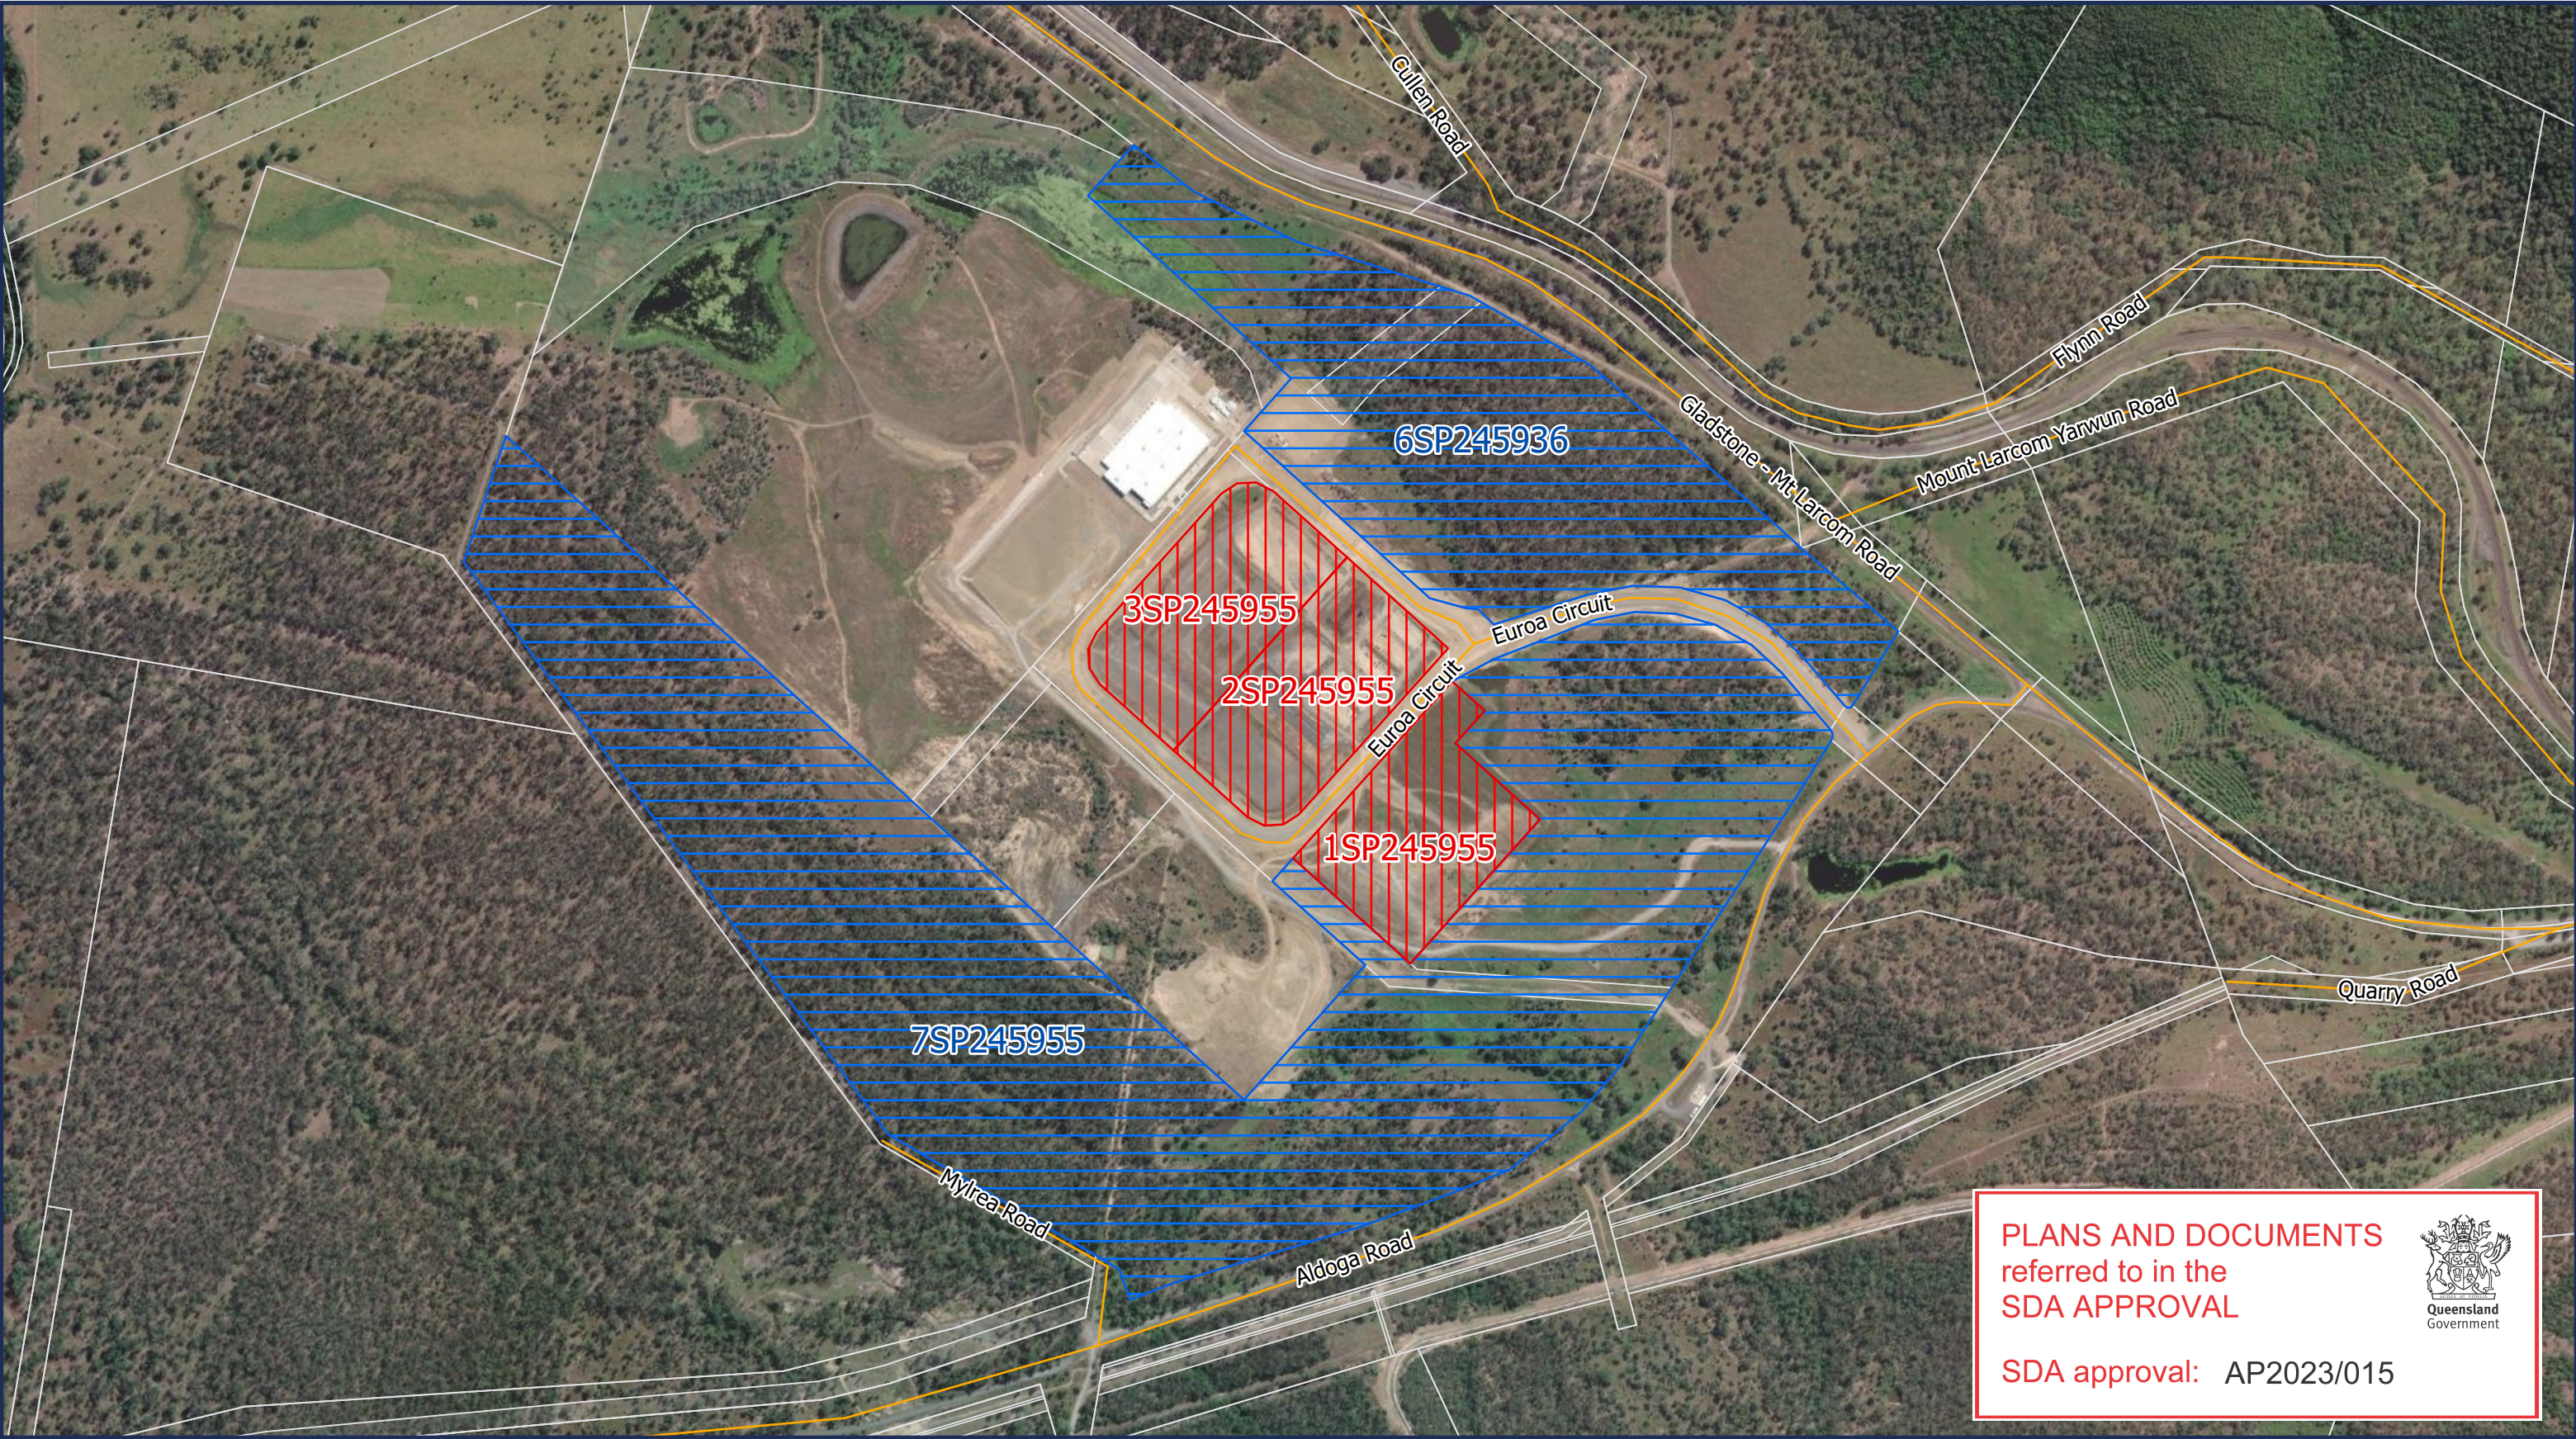

Euroa Hydrogen Project

Project Allotments

Drawing EHP.002 | Version 1.1
Drawn by L.C | 10.10.2025




Suite 1, Level 7, 200 Mary Street
Brisbane, Queensland, Australia
www.venaenergy.com.au
au-enquiries@venaenergy.com

0 0.15 0.3
Kilometers

Coordinate System: GDA2020 MGA Zone 55
Project Reference Point: -20.521°S 147.81°E

Source List

Aerial Imagery- Esri et al.
Cadastre, Road Network-
Department of Resources (2021, sourced 2025)

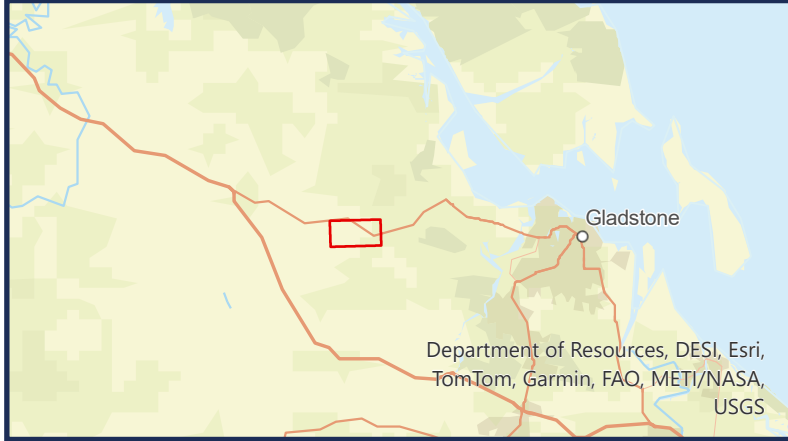


Legend

Project Allotments

- Primary Premises
- Secondary Premises

- Cadastre
- Road Network



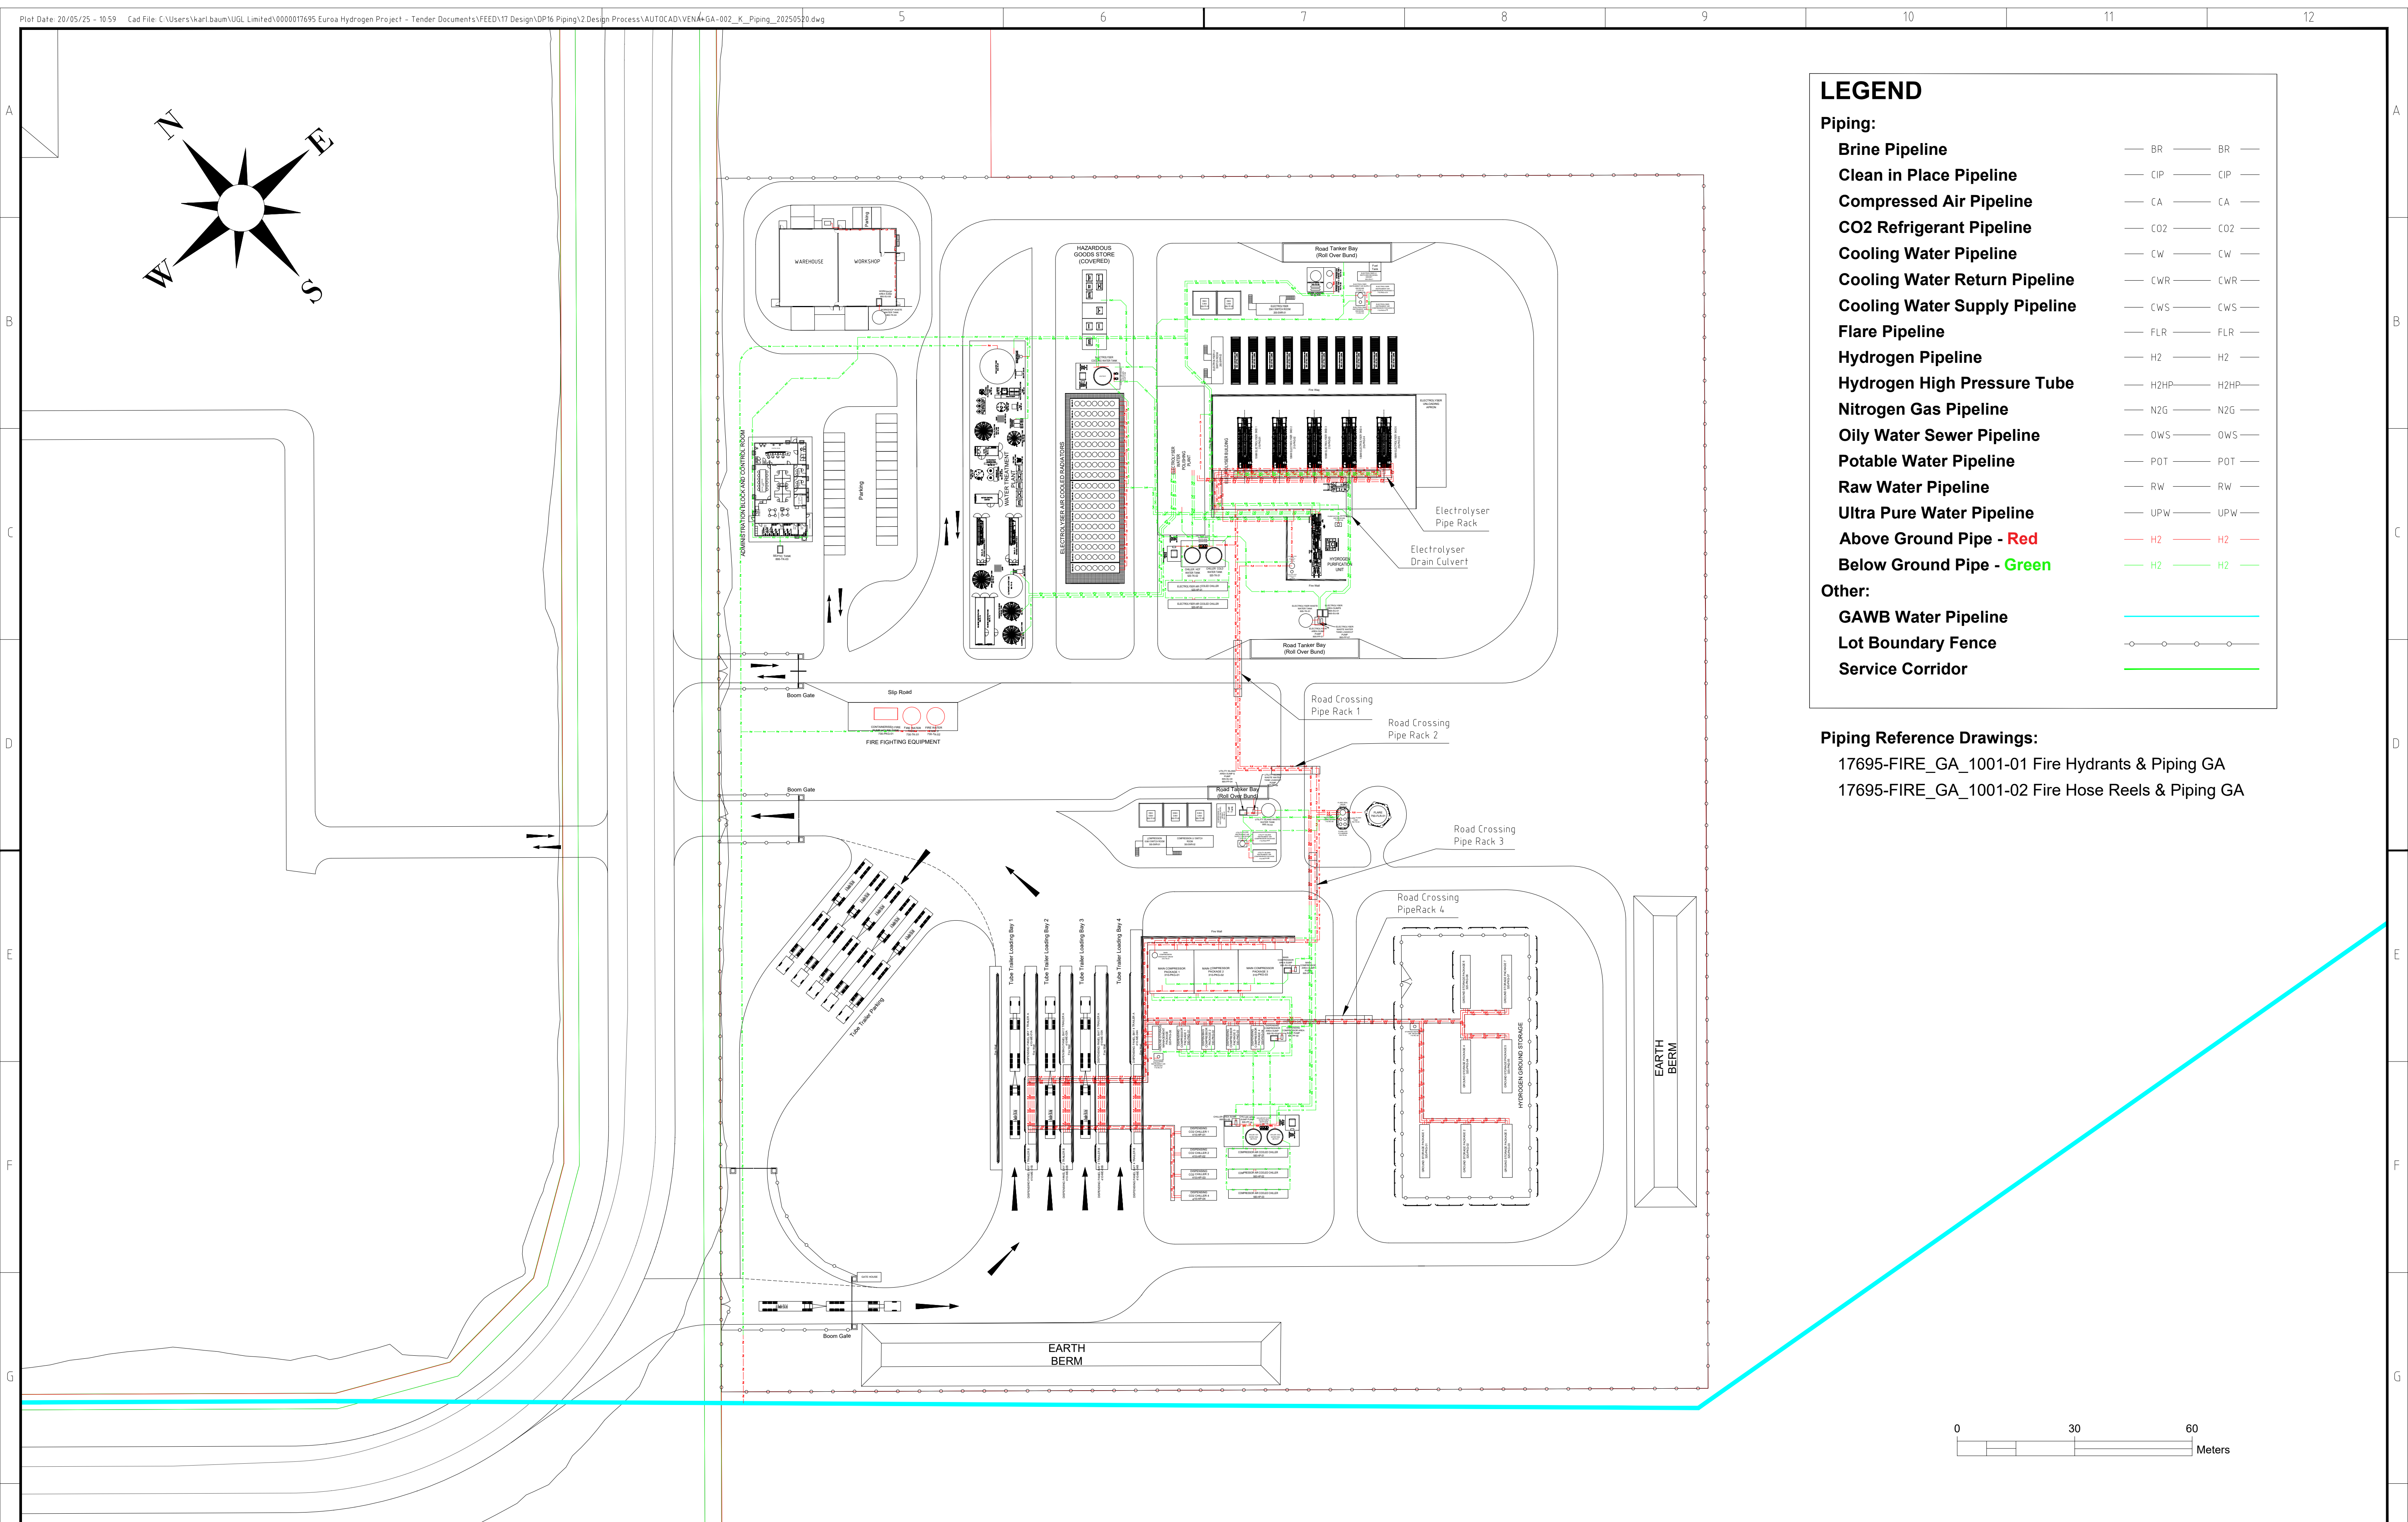

LEGEND

Piping:

Brine Pipeline

Clean in Place Pipeline

Compressed Air Pipeline

CO2 Refrigerant Pipeline

Cooling Water Pipeline

Cooling Water Return Pipeline

Cooling Water Supply Pipeline

Flare Pipeline

Hydrogen Pipeline

Hydrogen High Pressure Tube

Nitrogen Gas Pipeline

Oily Water Sewer Pipeline

Potable Water Pipeline

Raw Water Pipeline

Ultra Pure Water Pipeline

Above Ground Pipe - Red

Below Ground Pipe - Green

BR

CIP

CA

CO2

CW

CWR

CWS

FLR

H2

H2HP

N2G

OWS

POT

RW

UPW

H2

H2

BR

CIP

CA

CO2

CW

CWR

CWS

FLR

H2

H2HP

N2G

OWS

POT

RW

UPW

H2

H2


Other:

GAWB Water Pipeline

Lot Boundary Fence

Service Corridor

Piping Reference Drawings:
17695-FIRE_GA_1001-01 Fire Hydrants & Piping GA
17695-FIRE_GA_1001-02 Fire Hose Reels & Piping GA

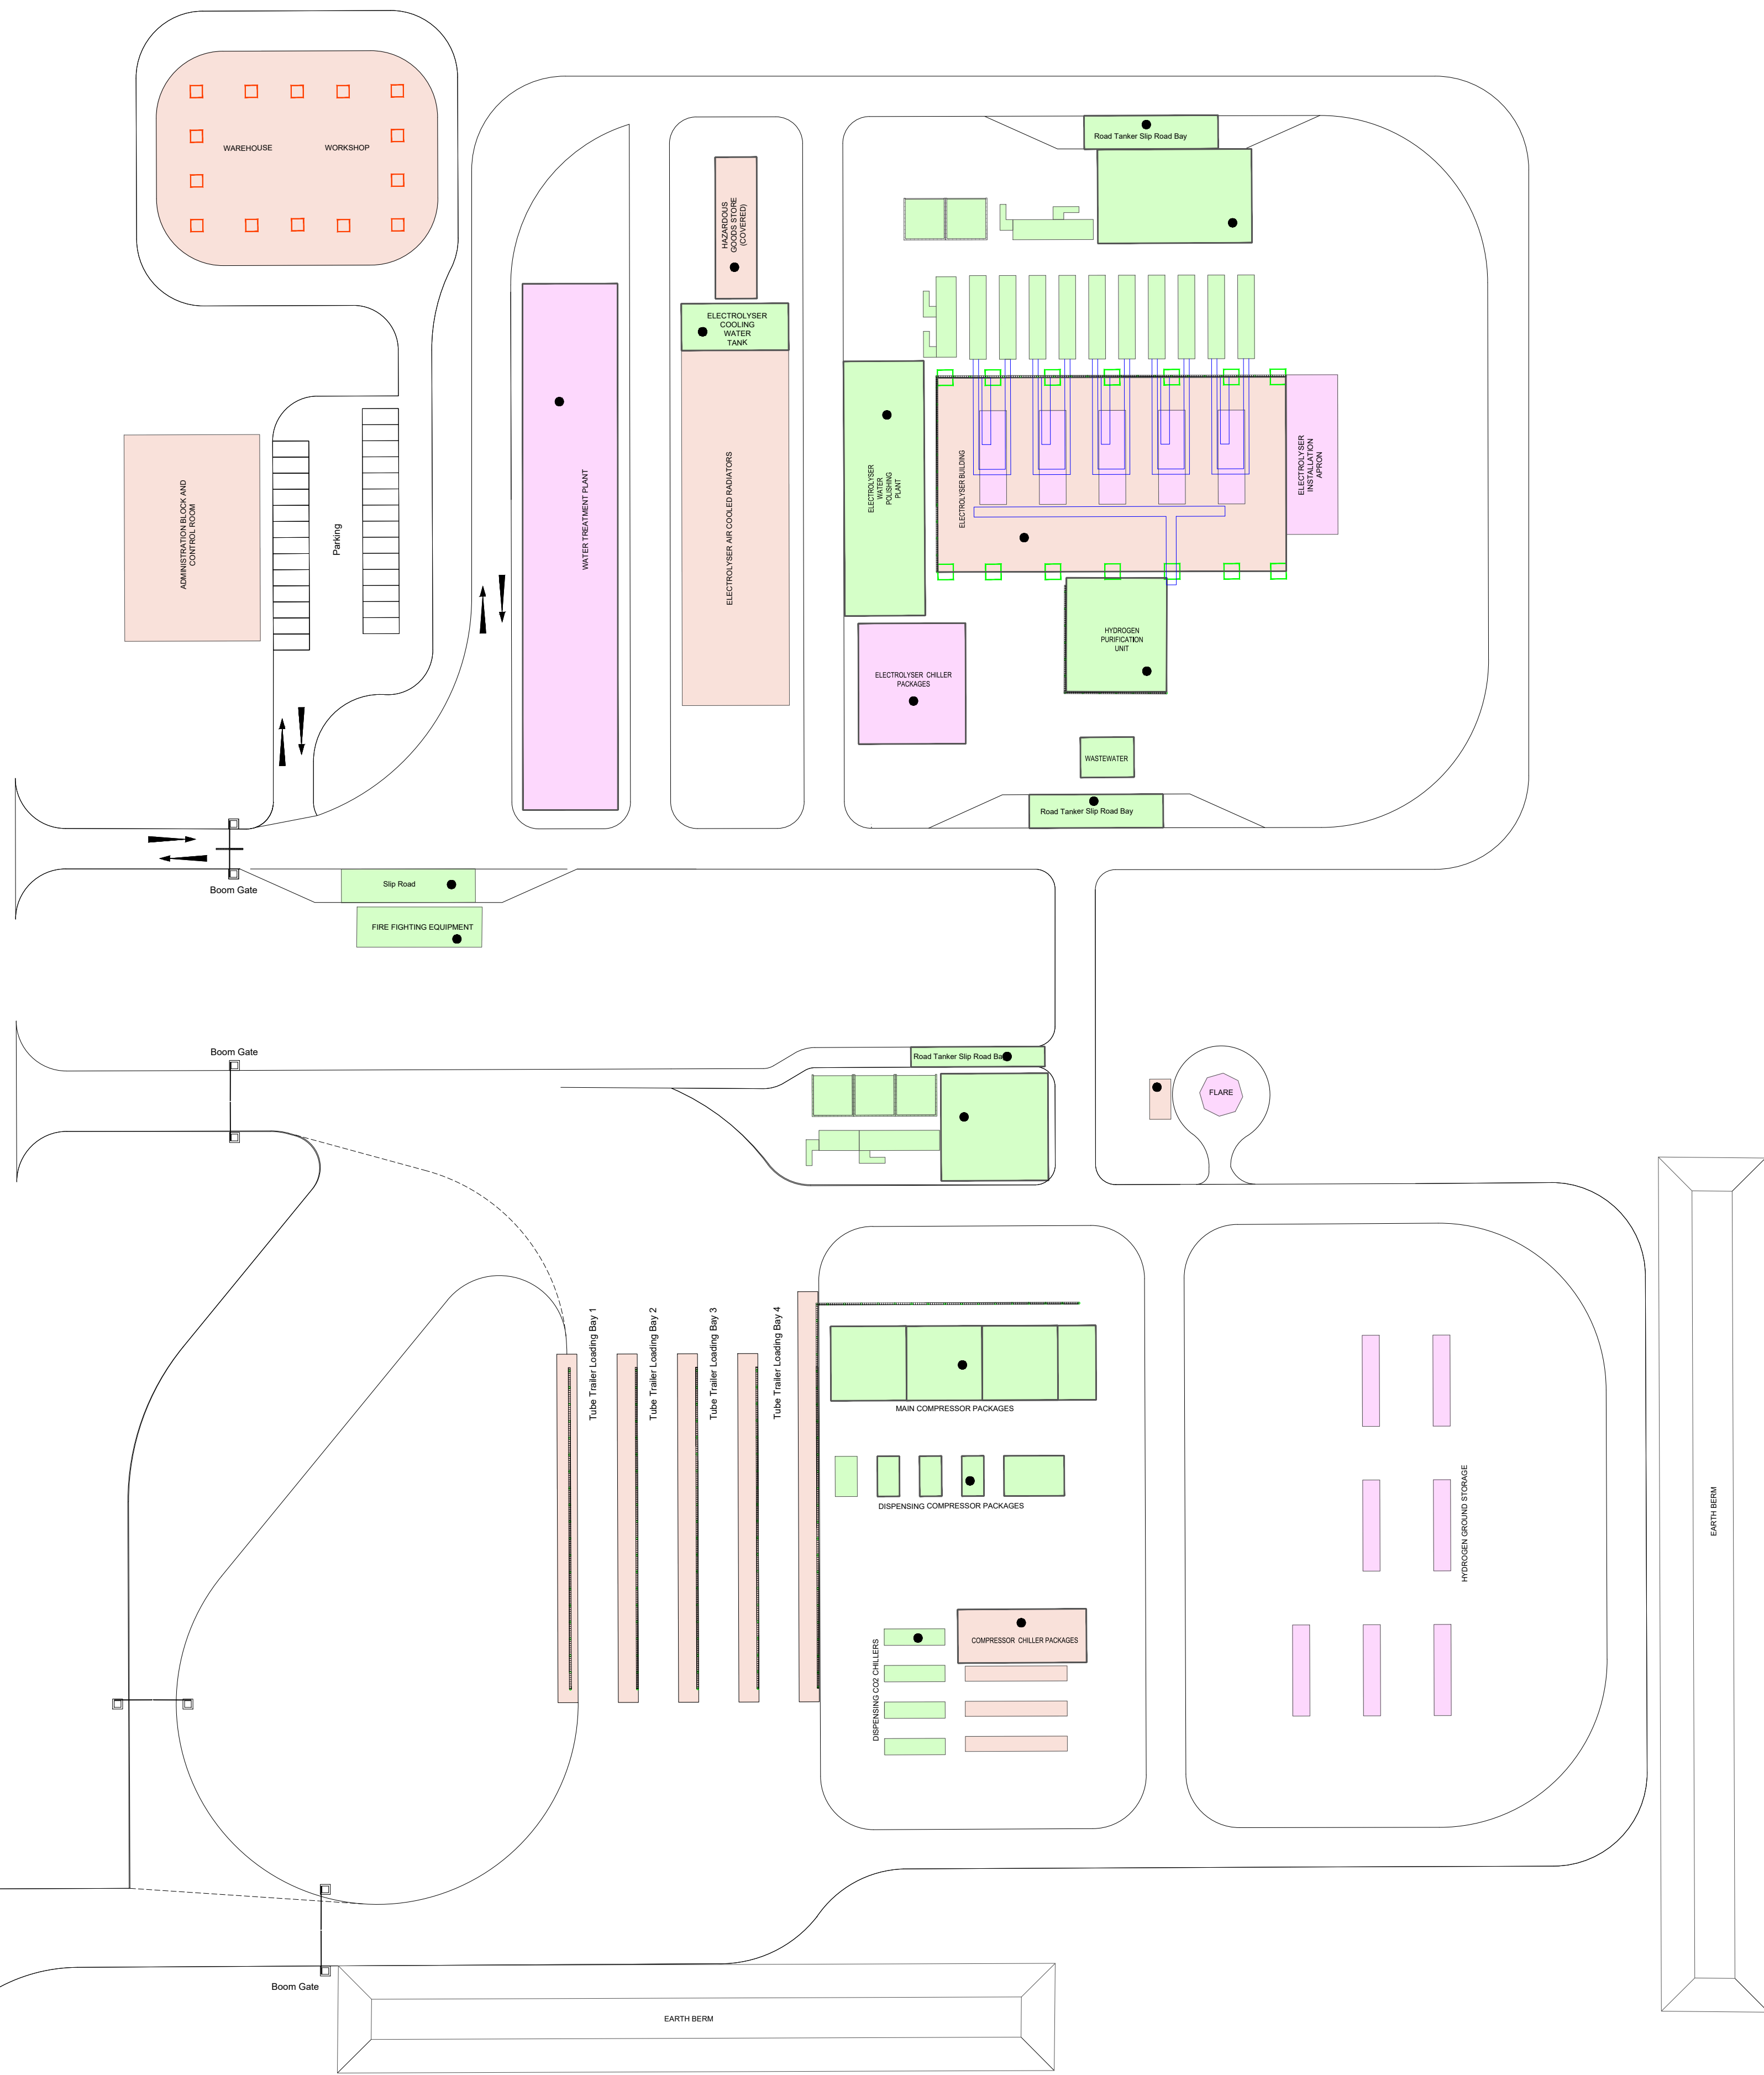

LEGEND

- | | | | |
|---|--|---|---|
|  | LIGHT
RAFT SLAB |  | 150 THICK, SL82 TOP MESH, AND THICKENINGS, TO DETAIL
30mm LEVELLING SAND OR CRUSHER DUST |
|  | MEDIUM
DUTY |  | 150 THICK, SL82 TOP MESH, 30mm COVER
100mm THICK COMPACTED BASE DGB 20
C/W SAWN OR DOWEL JOINTS AT MAX 6m x 6m CTS
THICKENED OR BATTERED EDGES WHERE REQUIRED |
|  | HEAVY DUTY
RAFT SLAB |  | 175 THICK, SL92 TOP & BTM MESH, AND THICKENINGS - TO DETAIL
30mm LEVELLING SAND OR CRUSHER DUST |
|  | ELECTROLYSER
BUILDING PAD
FOOTINGS | | 2.3W x 2.3L x 1.2D APPROX 15-OFF  |
|  | WORKSHOP
BUILDING PAD
FOOTINGS | | 1.8W x 1.8L x 0.9D APPROX 14-OFF  |
|  | FIREWALL | | PIERS - 0.6Ø, 1.7M DEEP at 2.5M CENTRES APPROX 165-OFF
CAPPING - 0.7m X 0.7m
WALL - 4M HIGH  |
|  | SERVICE TRENCH | | CONCRETE CABLE TRENCH WITH HEAVY DUTY COVER |
|  | BUND WALL | | CONCRETE BUND 150mm high |

THESE SLABS ALSO INCLUDE

- SET TO 1% FALLS
- ON SPECIFIED MEMBRANE
- SUMPS TO DETAIL 
- BUNDED EDGE TO DETAIL 
- EQUIPMENT ON PLINTHS TO DETAILS 
- ROLLOVERS TO DETAIL 

NOTES:
ALL SLABS COMPLETE WITH VAPOUR BARRIER

This drawing is the exclusive property of UGL Limited here & after UGL and must not be copied or reproduced in any way whatsoever without the express consent in writing of UGL. The drawing is to be used only for the purpose for which it is supplied & must be returned on demand. The contents of the drawing must moreover be treated as strictly confidential & must not be disclosed to any third party without the express consent in writing of UGL.

B	ISSUED FOR MILESTONE 3					IM	BW	IM	BW	SMB	13/05/2025
A	ISSUED FOR REVIEW					IM	BW	IM	BW	SMB	02/05/2025
REV	AMENDMENT DETAILS					DESIGN	CHK'D	DRAWN	CHK'D	APP'D	DATE

PLANS AND DOCUMENTS referred to in the SDA APPROVAL

SDA approval: AP2023/015




DESIGNED	IM
CHECKED	BW
DRAWN	IM
CHECKED	BW
APPROVED	SHB
A1	NTS

VENA ENERGY HYDROGEN PROJECT
HYDROGEN PRODUCTION PLANT
STAGE 1: FEED STUDY 50MW ELECTROLYZER
LOT 1 - HYDROGEN PLANT SLAB AND FOOTING PLAN

CLIENT	UGL DRAWING No.	SHEET	REV
VENA ENERGY	17695-CIVIL-DRG-1001	02	B



DOCUMENT STATUS: UNLESS THIS DOCUMENT BEARS A RED STAMP IT IS UNCONTROLLED AND MAY NOT BE THE LATEST ISSUE. THEREFORE, VERIFY STATUS BEFORE USE.

CONFIRM SCALE 100mm ON A1 ORIGINAL


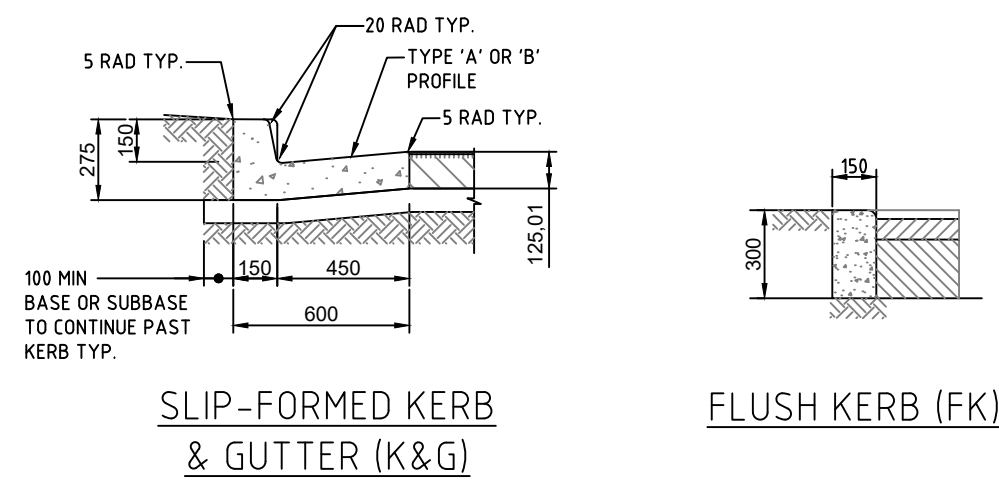


01 TYPICAL KERB - KERB & GUTTER DETAILS


NOTE:
- PROVIDE RULED JOINTS AT 2m CENTRES MAX. TYP.

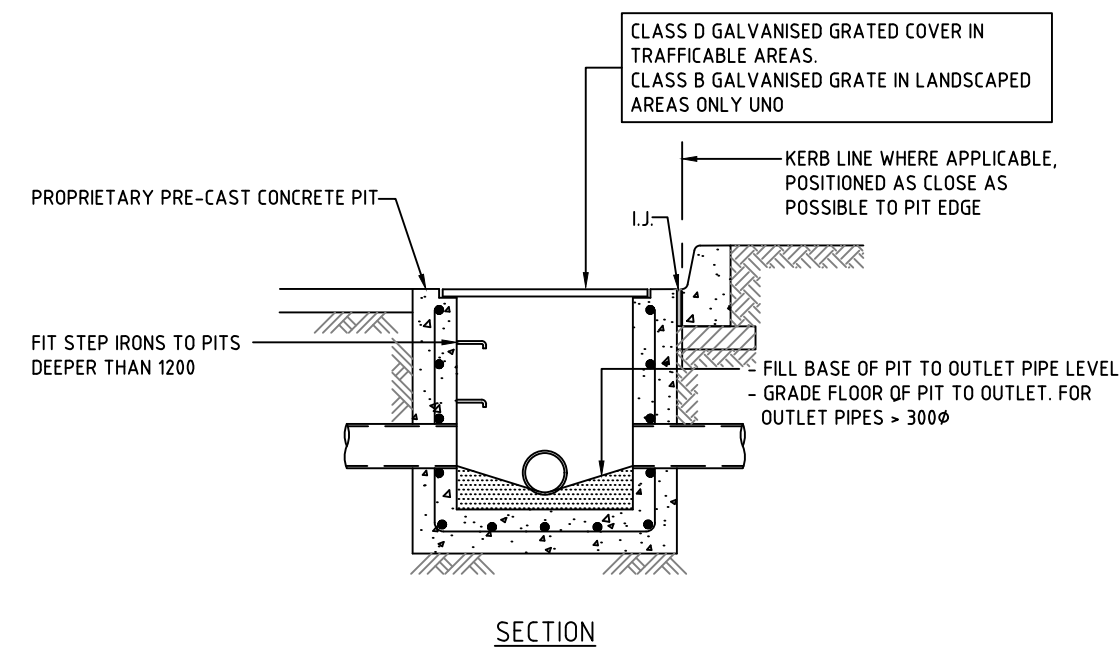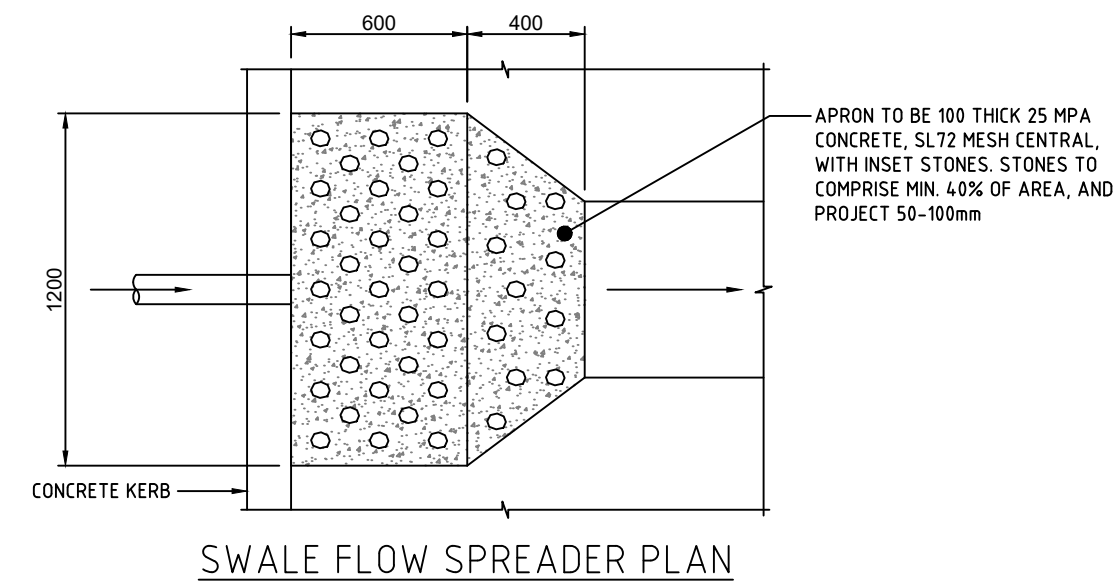


02 STORMWATER PIT (TYPICAL U.N.O)

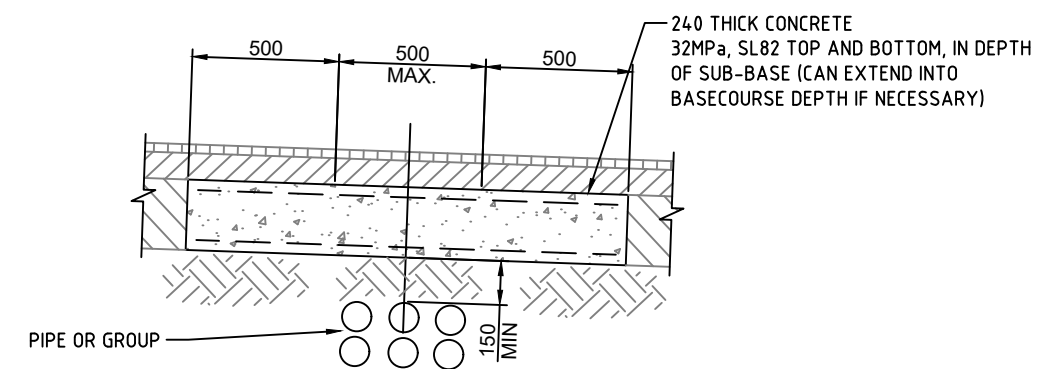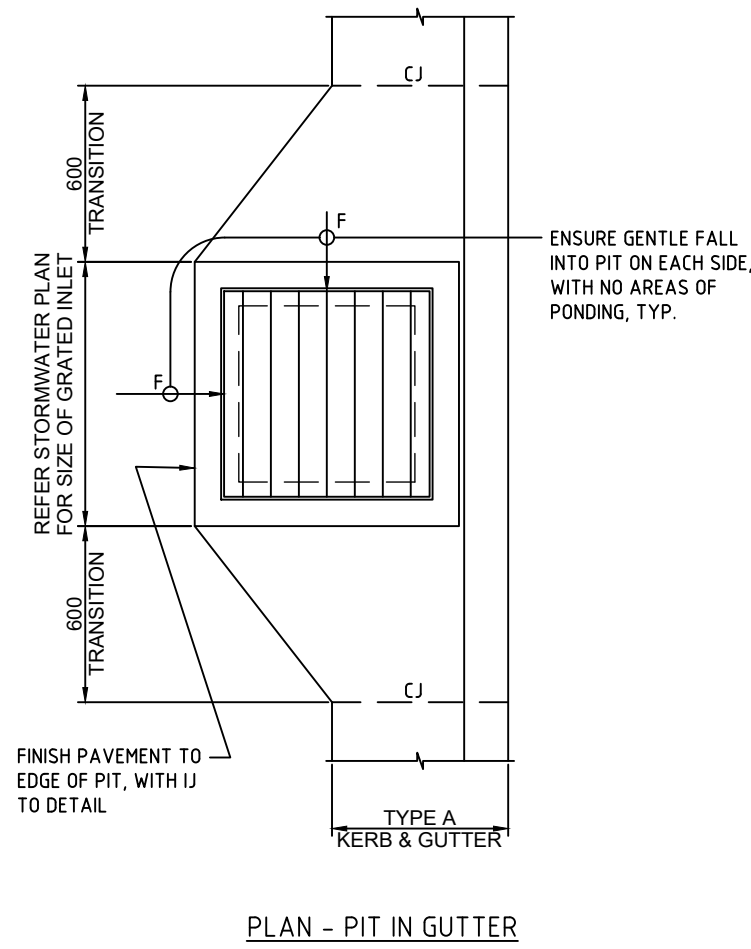

04 PIPE PROTECTION DETAIL - UNDER ASPHALT ROADS

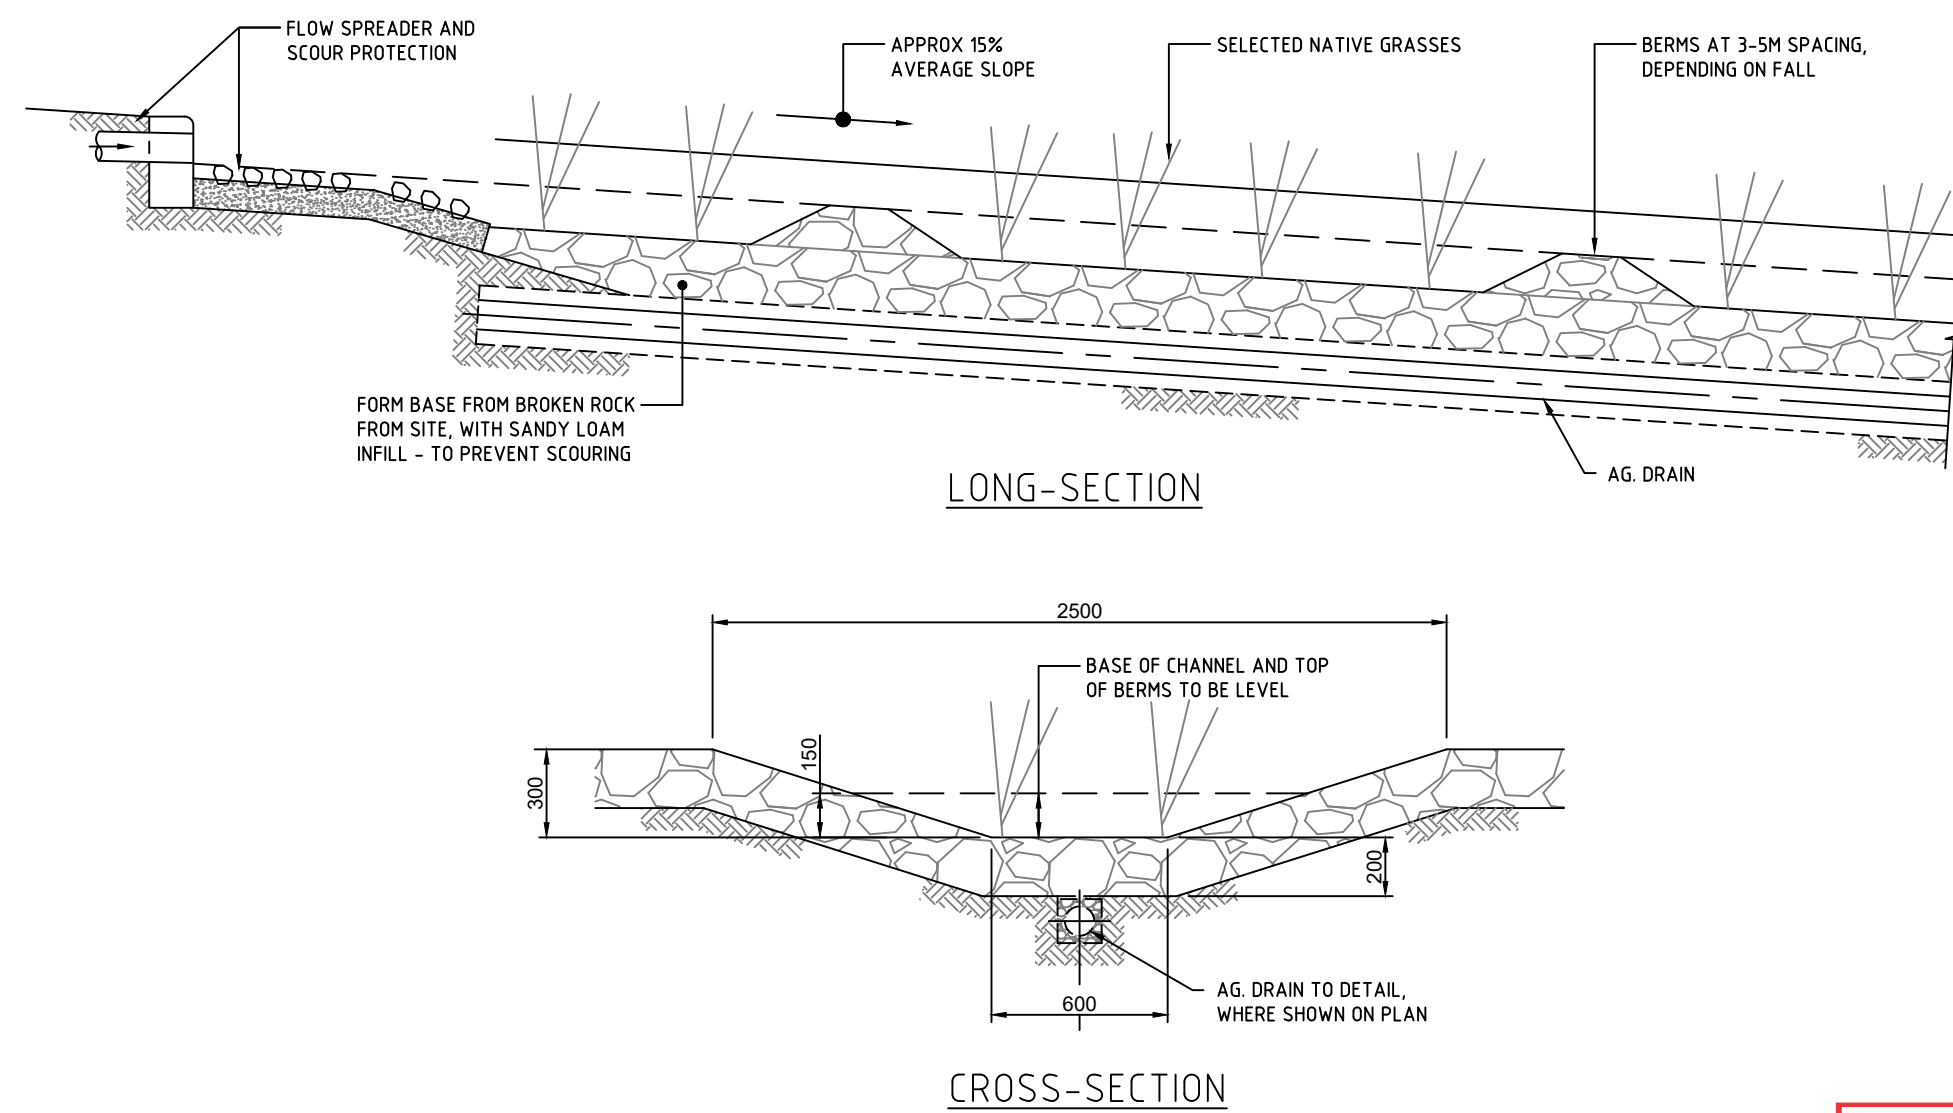

03 GRASS SWALE DETAILS

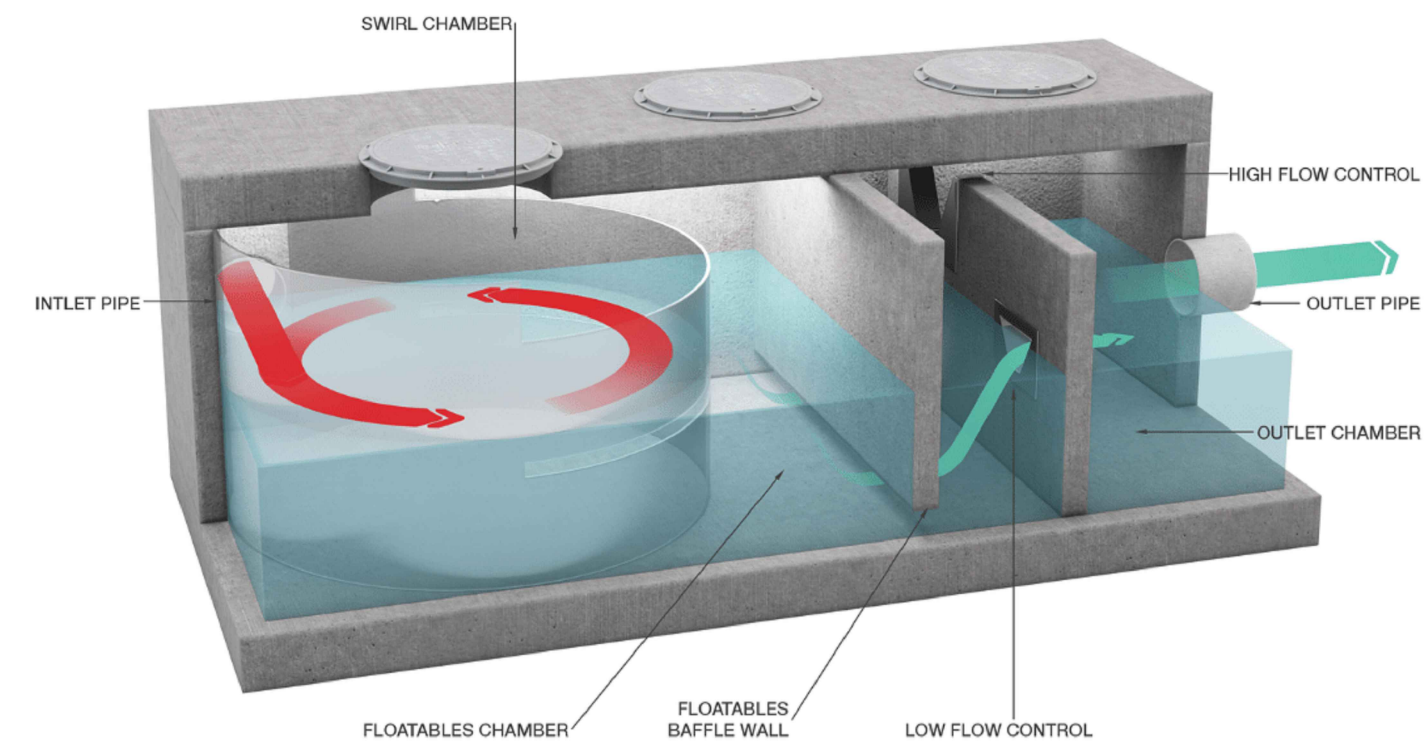

APPROXIMATE DIMENSIONS (M)					
MODEL	L	x	W	x	D
VX5000	4.4	x	2.5	x	2.0
VX9000	5.0	x	3.1	x	2.2

05 GPT EXAMPLE - FROM OCEAN-PROTECT

REFER TO OCEAN-PROTECT WEBSITE/STAFF FOR MORE DETAILED INFORMATION

PLANS AND DOCUMENTS referred to in the SDA APPROVAL



SDA approval: AP2023/015

This drawing is the exclusive property of UGL Limited (here & after UGL) and must not be copied or reproduced in any way whatsoever without the express consent in writing of UGL. The drawing is to be used only for the purpose for which it is supplied & must be returned on demand. The contents of the drawing must moreover be treated as strictly confidential & must not be disclosed to any third party without the express consent in writing of UGL.									
C	ISSUED FOR MILESTONE 3	IM	BW	IM	BW	SHB	12/05/2025		
B	UPDATED LOGO	IM	BW	IM	BW	SHB	05/05/2025		
A	ISSUED FOR REVIEW	IM	BW	IM	BW	SHB	02/05/2025		
REV	AMENDMENT DETAILS	DESIGN	CHK'D	DRAWN	CHK'D	APP'D	DATE		



Taylor Civil & Structural
CONSULTING ENGINEERS

2/187 CONCORD ROAD PH: (02) 9799 6822
NORTH STRATHFIELD, NSW, 2137 A.C.N. 058 341 861
admin@taylorcivil.com.au







ABN 96 096 365 972
40 Miller Street
North Sydney NSW 2060
www.ugllimited.com

DOCUMENT STATUS: UNLESS THIS DOCUMENT BEARS A RED STAMP IT IS UNCONTROLLED AND MAY NOT BE THE LATEST ISSUE. THEREFORE, VERIFY STATUS BEFORE USE.

DESIGNED	IM
CHECKED	BW
DRAWN	IM
CHECKED	BW
APPROVED	SHB
A1	NTS

VENA ENERGY HYDROGEN PROJECT			
HYDROGEN PRODUCTION PLANT			
STAGE 1: FEED STUDY 50MW ELECTROLYZER			
PAVEMENT AND STORMWATER DETAILS			
CLIENT	VENA ENERGY	UGL DRAWING No.	17695-CIVIL-DRG-1001
SHEET	04	REV	C

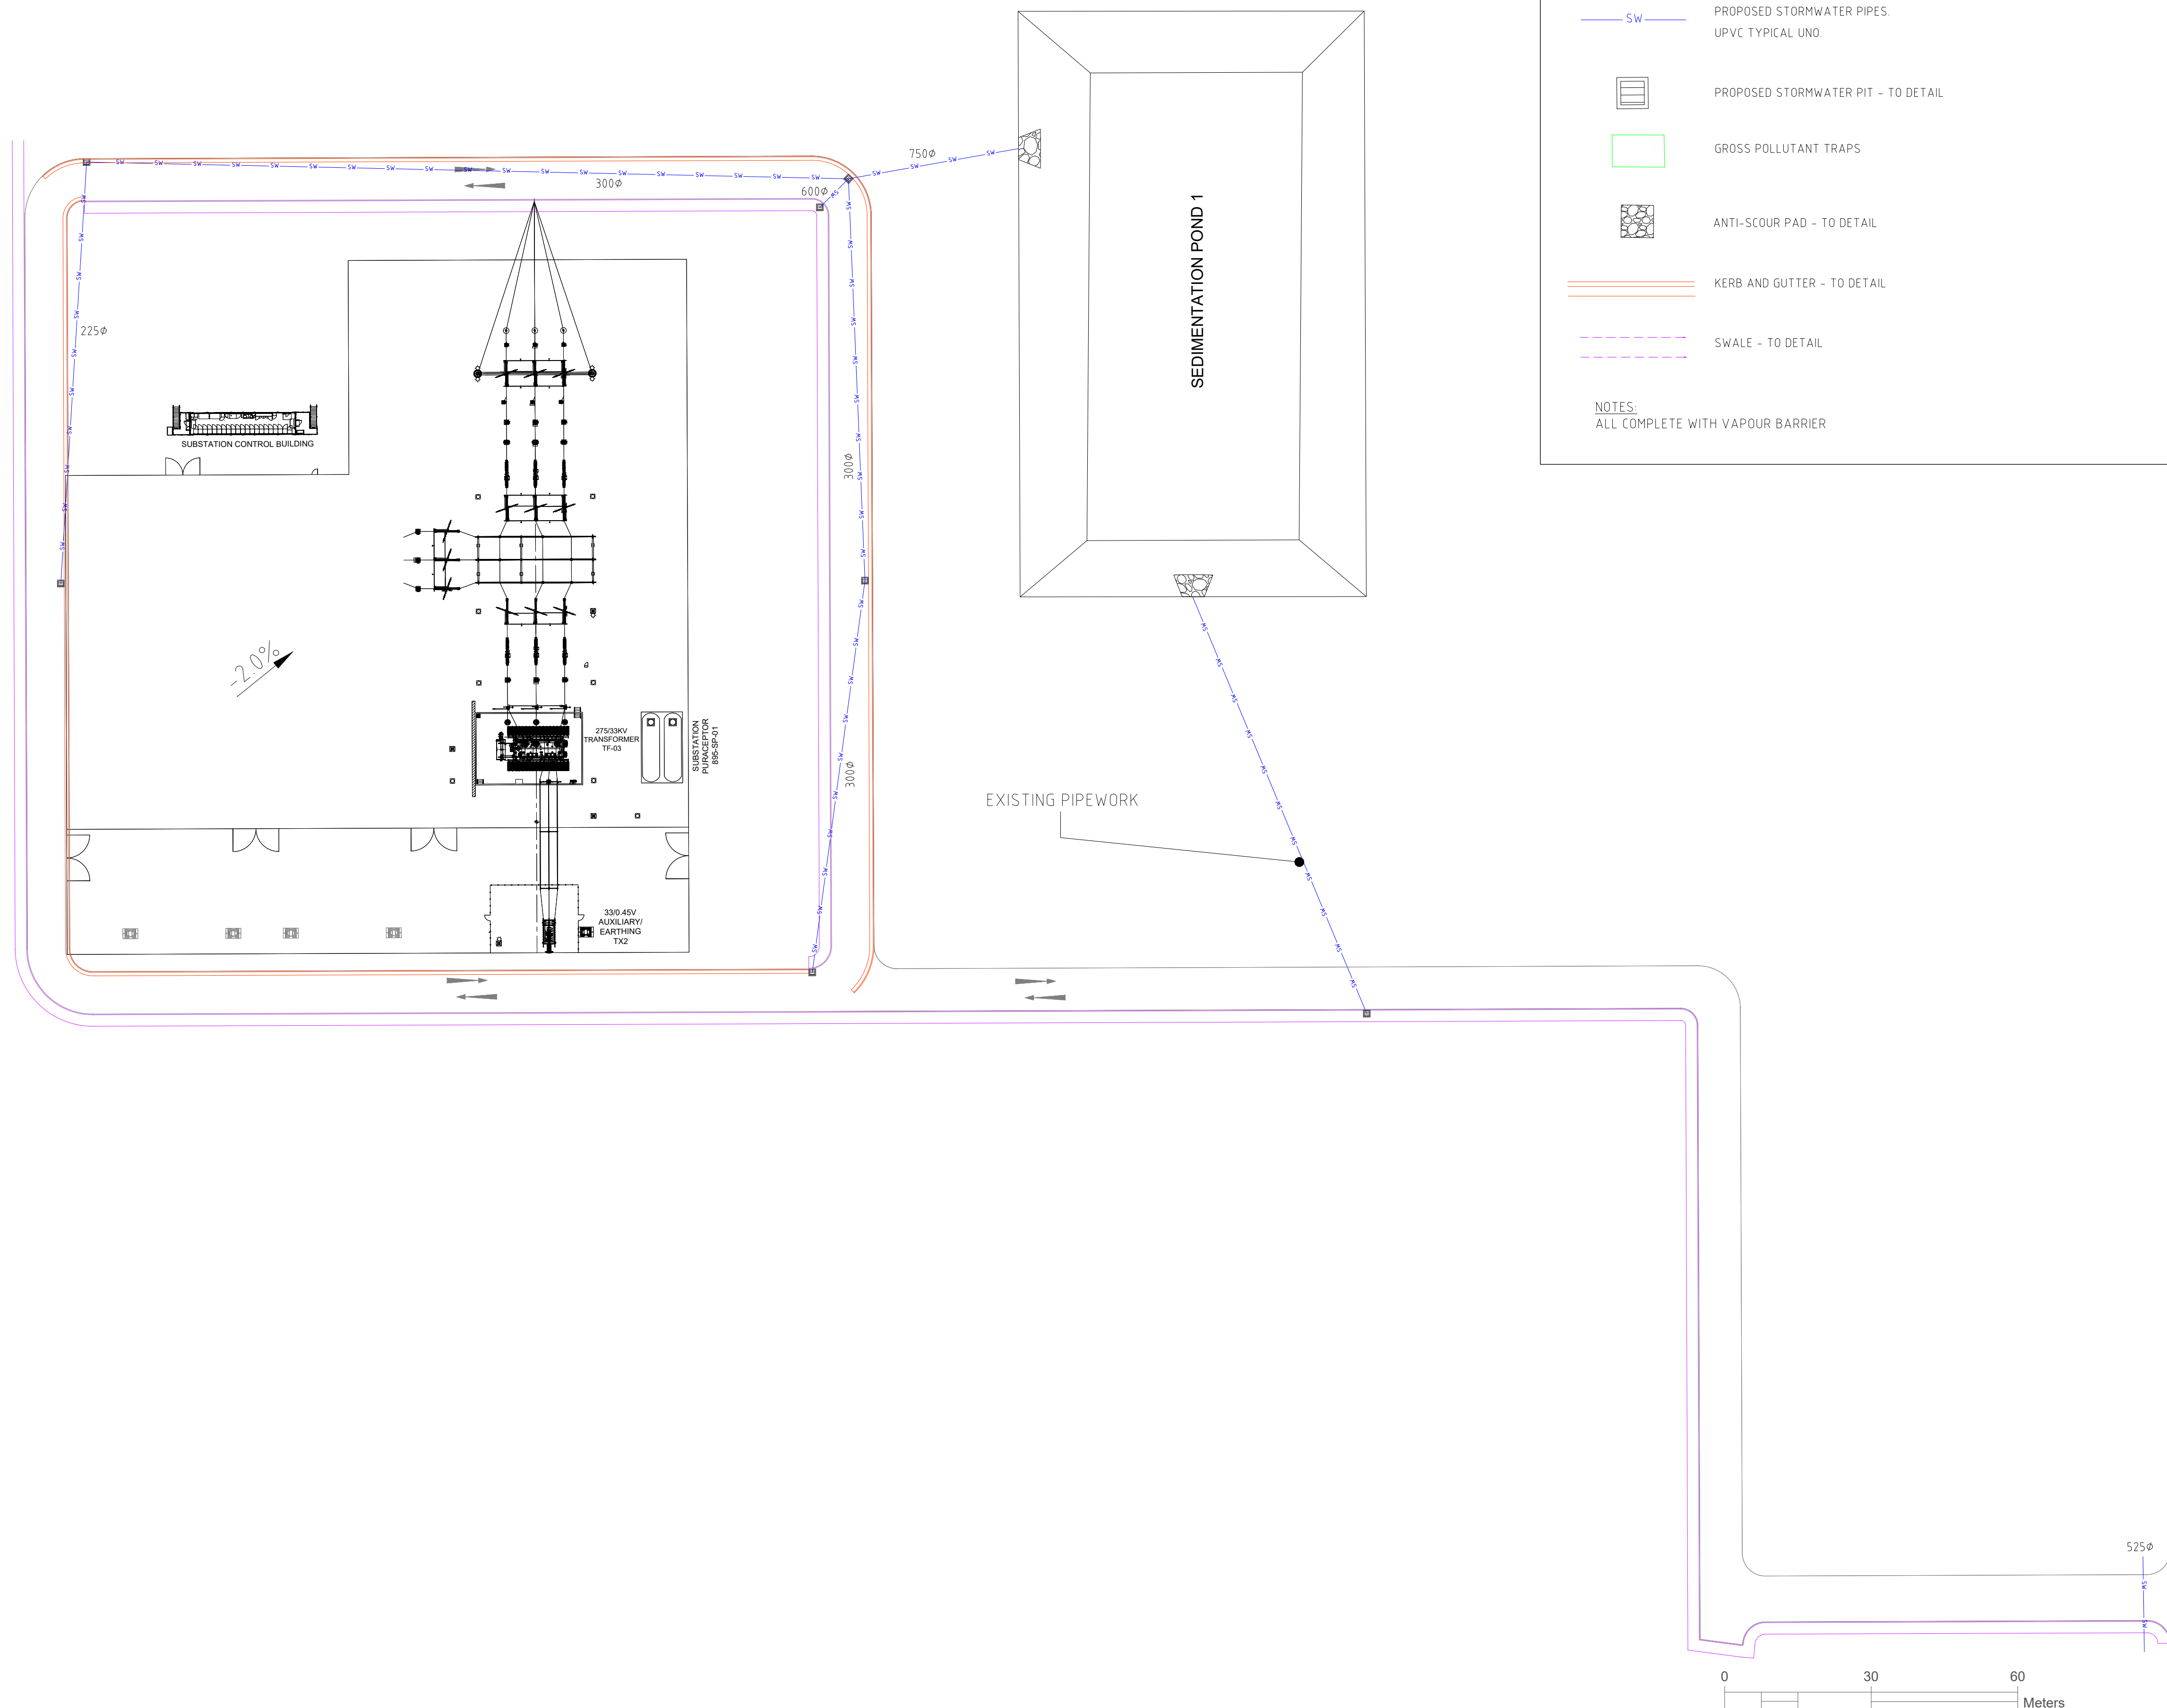

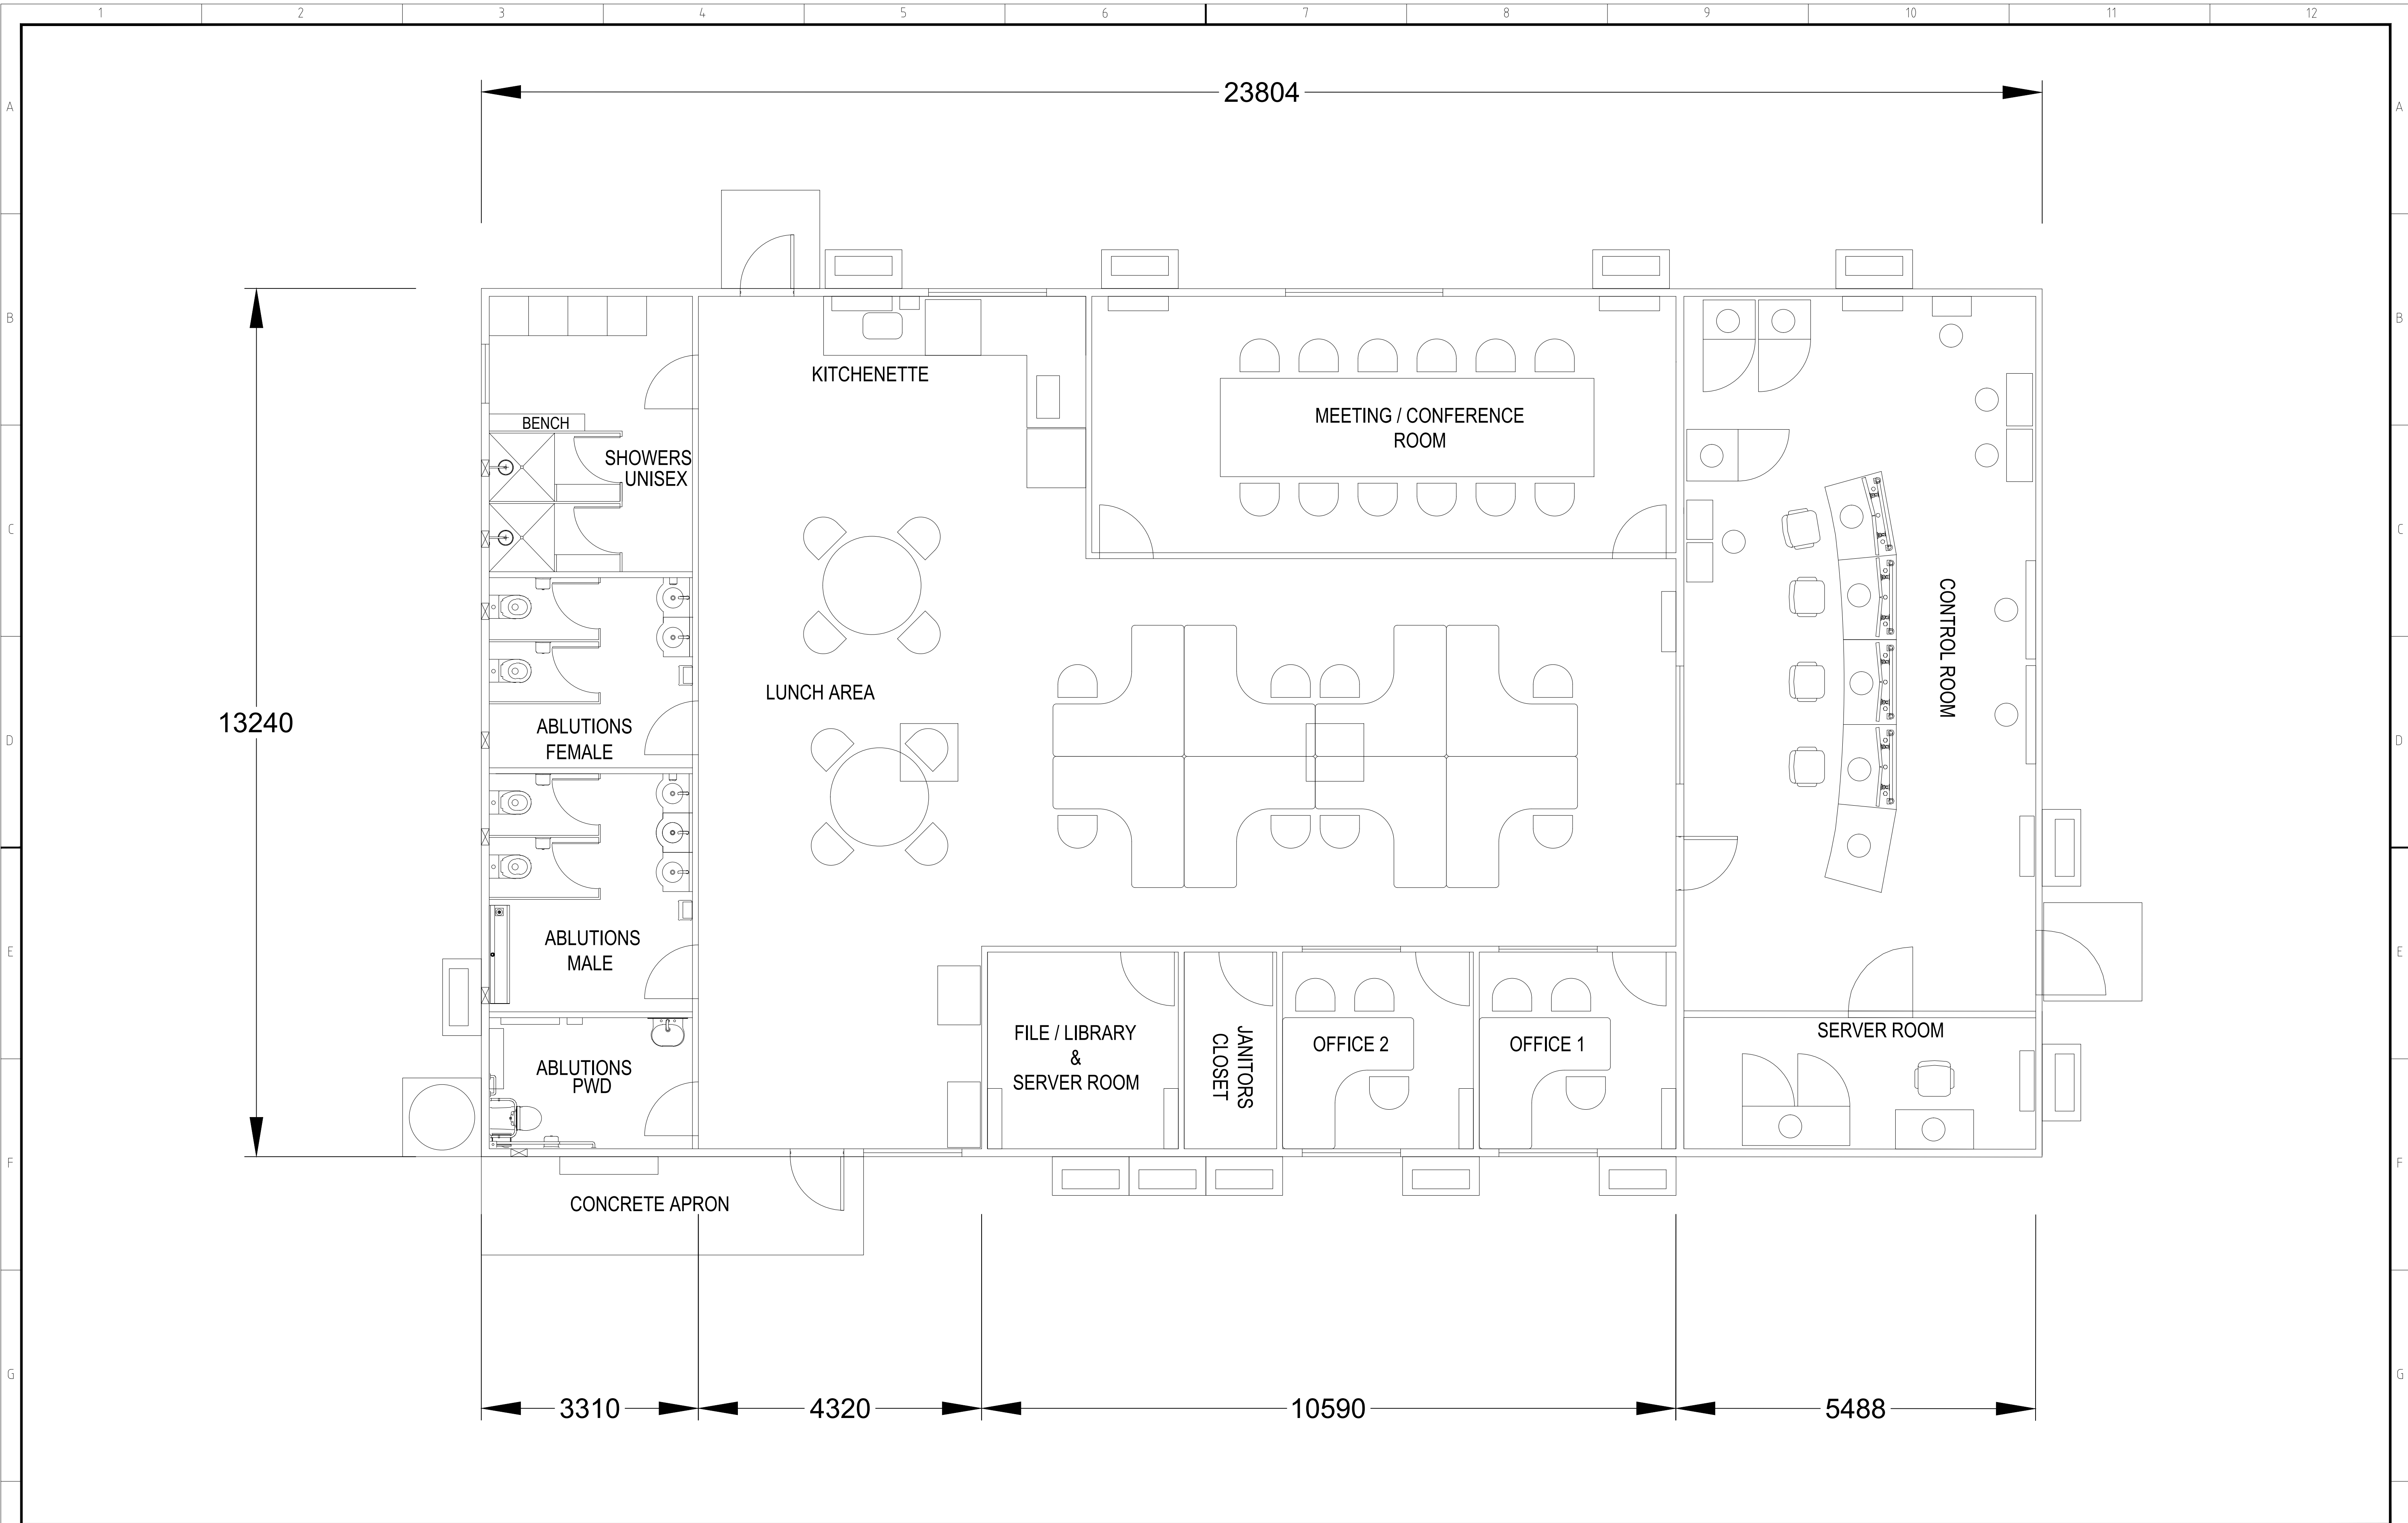

This drawing is the exclusive property of UGL Limited (here & after UGL) and must not be copied or reproduced in any way whatsoever without the express consent in writing of UGL. The drawing is to be used only for the purpose for which it is supplied & must be returned on demand. The contents of the drawing must moreover be treated as strictly confidential & must not be disclosed to any third party without the express consent in writing of UGL.

C	ISSUED FOR MILESTONE 3		IM	BW	IM	BW	SHB	15/05/2025	
B	FOR REVIEW		IM	BW	IM	BW	SHB	26/03/2025	
A	DRAFT		IM	BW	IM	BW	SHB	17/03/2025	
REV	AMENDMENT DETAILS		DESIGN	CHK'D	DRAWN	CHK'D	APP'D	DATE	

PLANS AND DOCUMENTS referred to in the SDA APPROVAL

SDA approval: AP2023/015




ABN 96 096 365 972
40 Miller Street
North Sydney NSW 2060
www.ugllimited.com


MEMBER OF THE CIMIC GROUP

DOCUMENT STATUS: UNLESS THIS DOCUMENT BEARS A RED STAMP IT IS UNCONTROLLED AND MAY NOT BE THE LATEST ISSUE. THEREFORE, VERIFY STATUS BEFORE USE.


DESIGNED	IM
CHECKED	BW
DRAWN	IM
CHECKED	BW
APPROVED	SHB
A1	SCALE @ A1 N.T.S.

VENA EUROA HYDROGEN PROJECT			
HYDROGEN PRODUCTION PLANT			
STAGE 1: FEED STUDY 50MW ELECTROLYSER			
ADMINISTRATION BUILDING AND			
CONTROL ROOM			
LAYOUT			
CLIENT	VENA ENERGY	UGL DRAWING No.	17695-BLD-DRG-1001
SHEET	01	REV	C

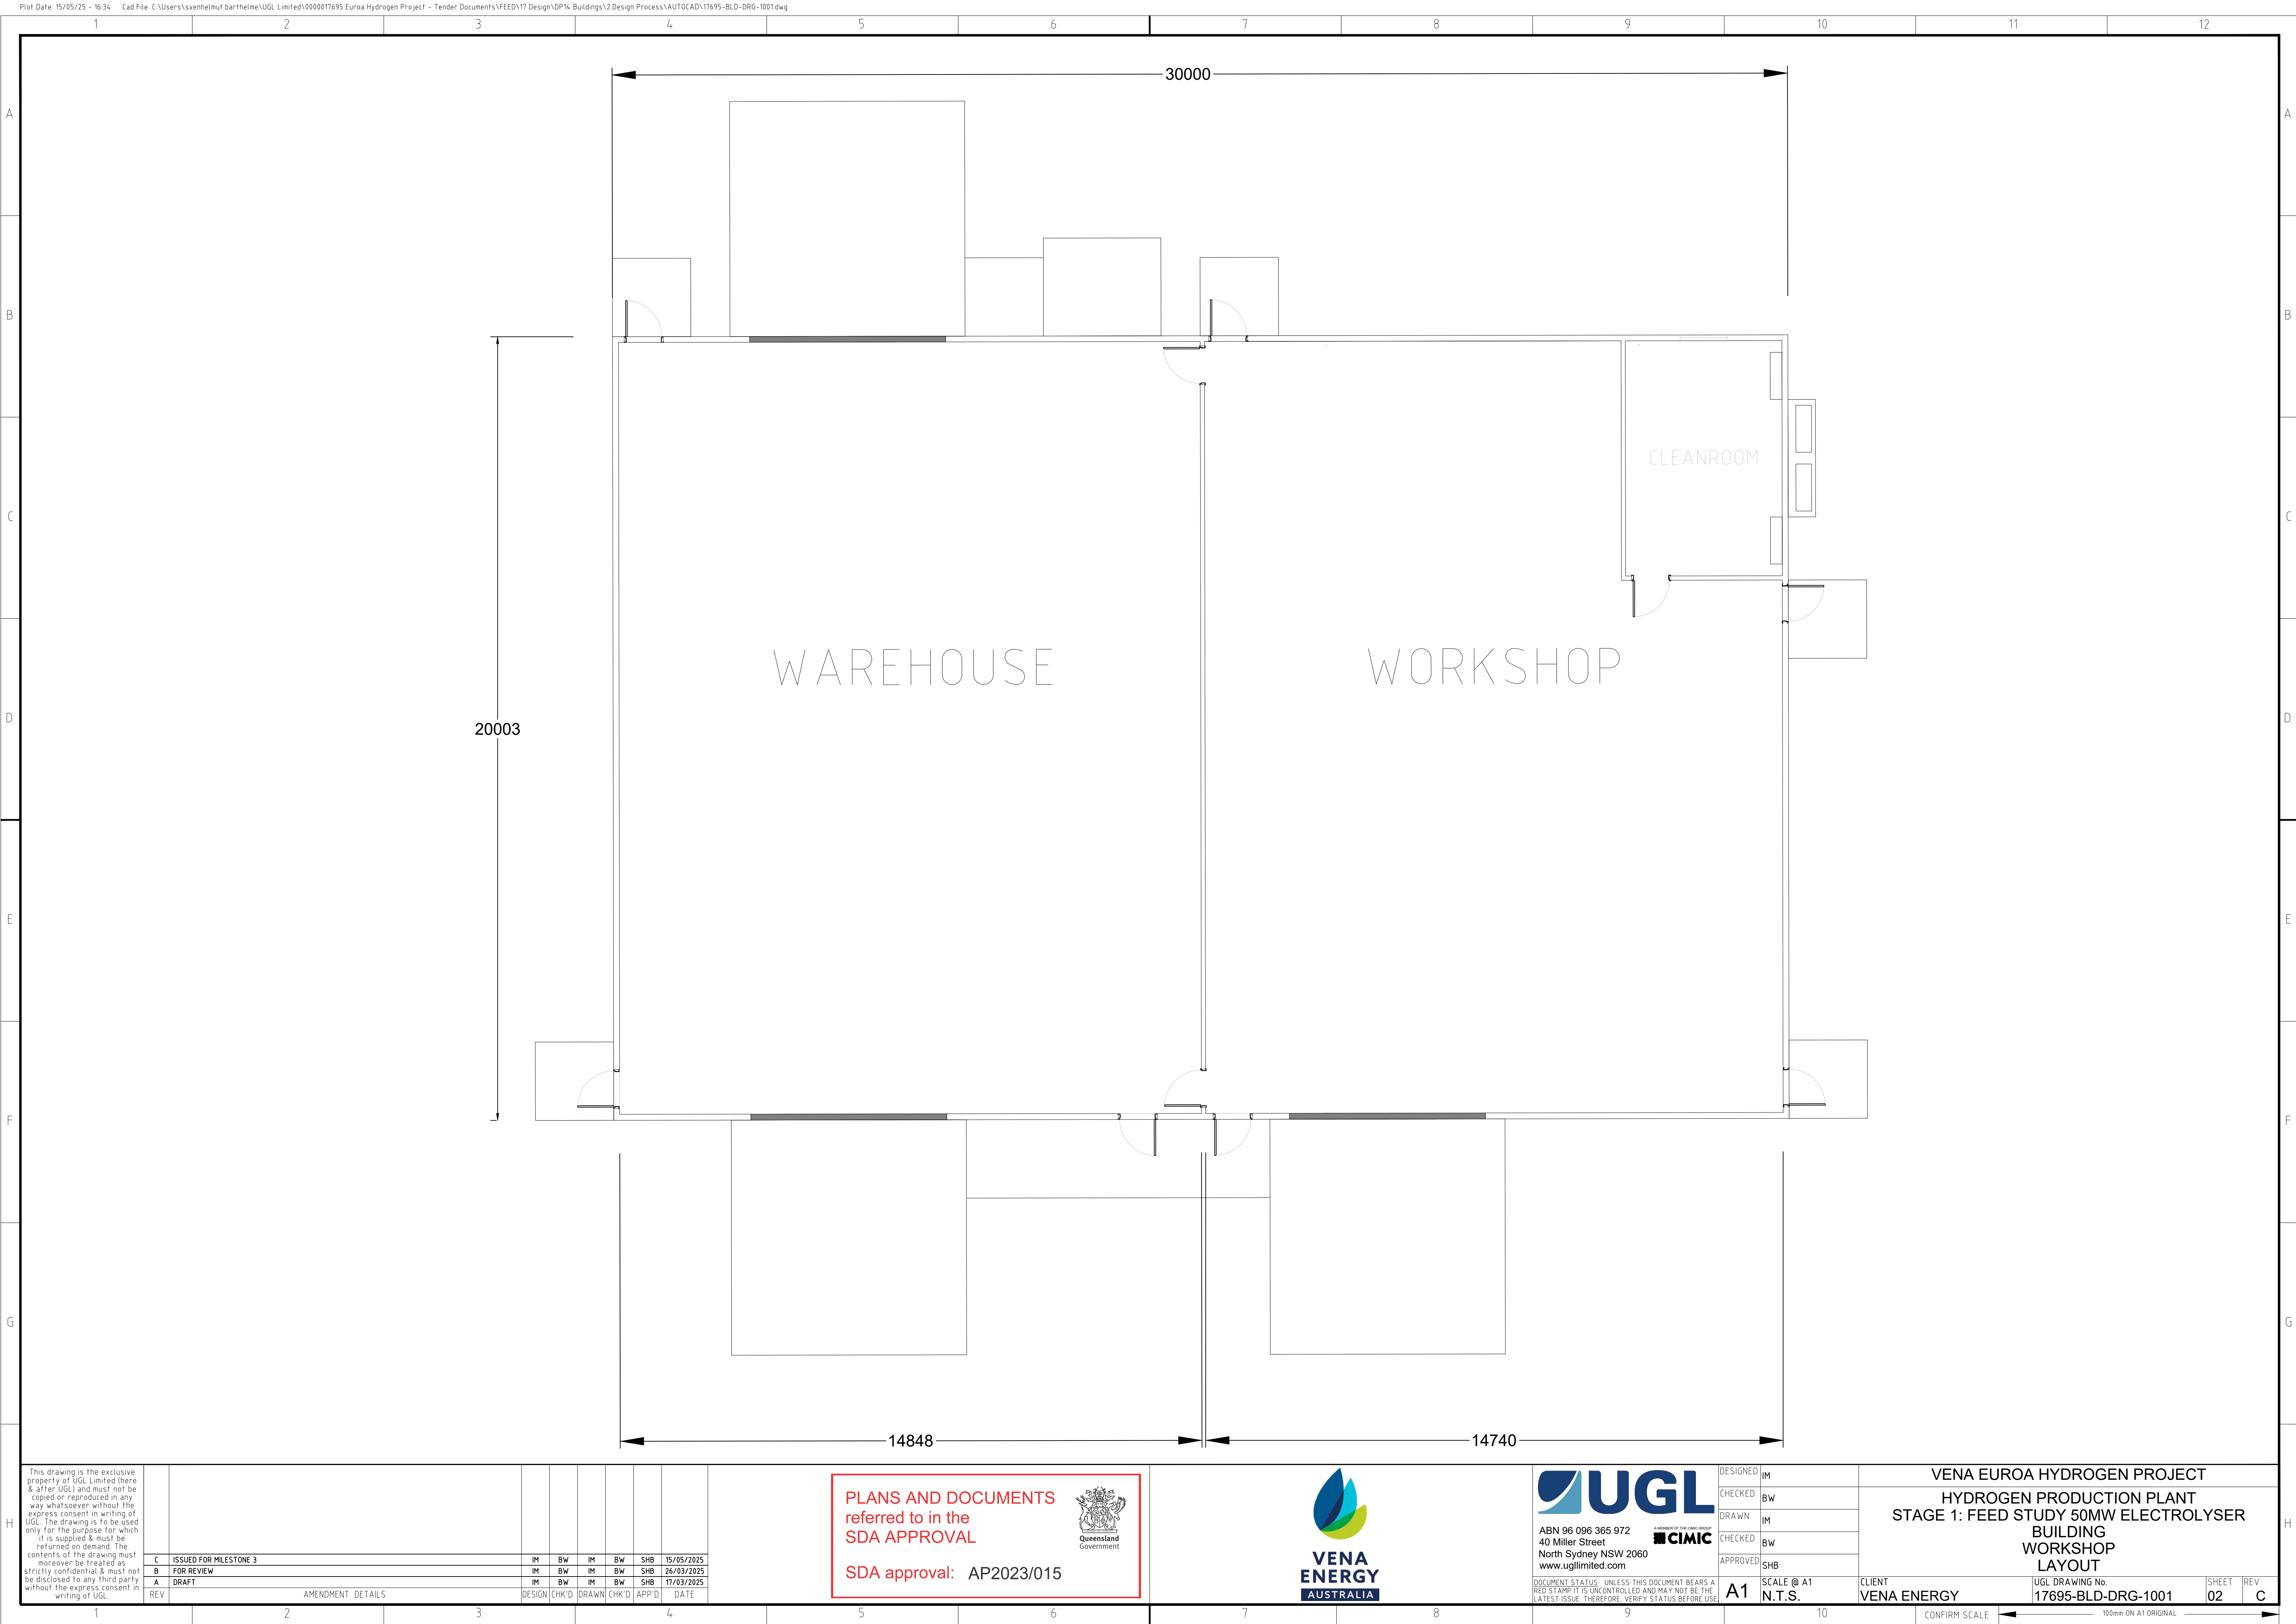

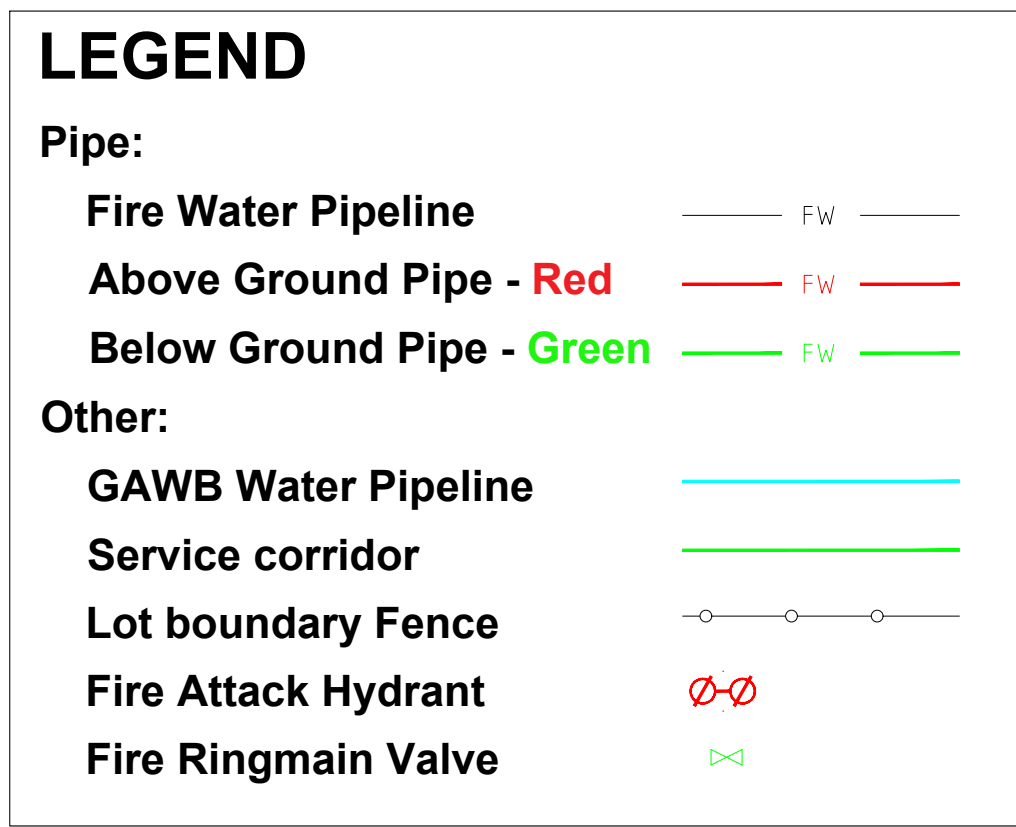

FIRE HYDRANT
COVERAGE R70m
(TYPICAL)

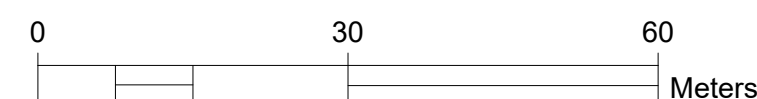

This drawing is the exclusive property of UGL Limited (here & after UGL) and must not be copied or reproduced in any way whatsoever without the express consent in writing of UGL. The drawing is to be used only for the purpose for which it is supplied & must be returned on demand. The contents of the drawing must moreover be treated as strictly confidential & must not be disclosed to any third party without the express consent in writing of UGL.

[illegible]

PLANS AND DOCUMENTS
referred to in the
SDA APPROVAL

SDA approval: AP2023/015




DOCUMENT STATUS: UNLESS THIS DOCUMENT BEARS A RED STAMP IT IS UNCONTROLLED AND MAY NOT BE THE LATEST ISSUE. THEREFORE, VERIFY STATUS BEFORE USE.

DESIGNED	KPB
CHECKED	BW
DRAWN	KPB
CHECKED	SHB
APPROVED	SHB
A1	NTS

VENA ENERGY HYDROGEN PROJECT
HYDROGEN PRODUCTION PLANT
STAGE 1: FEED STUDY 50MW ELECTROLYZER
FIRE HYDRANTS AND PIPING
GENERAL ARRANGEMENT

CLIENT	UGL DRAWING No.	SHEET	REV
VENA ENERGY	17695-FIRE-GA-1001	01	0

CONFIRM SCALE  100mm ON A1 ORIGINAL

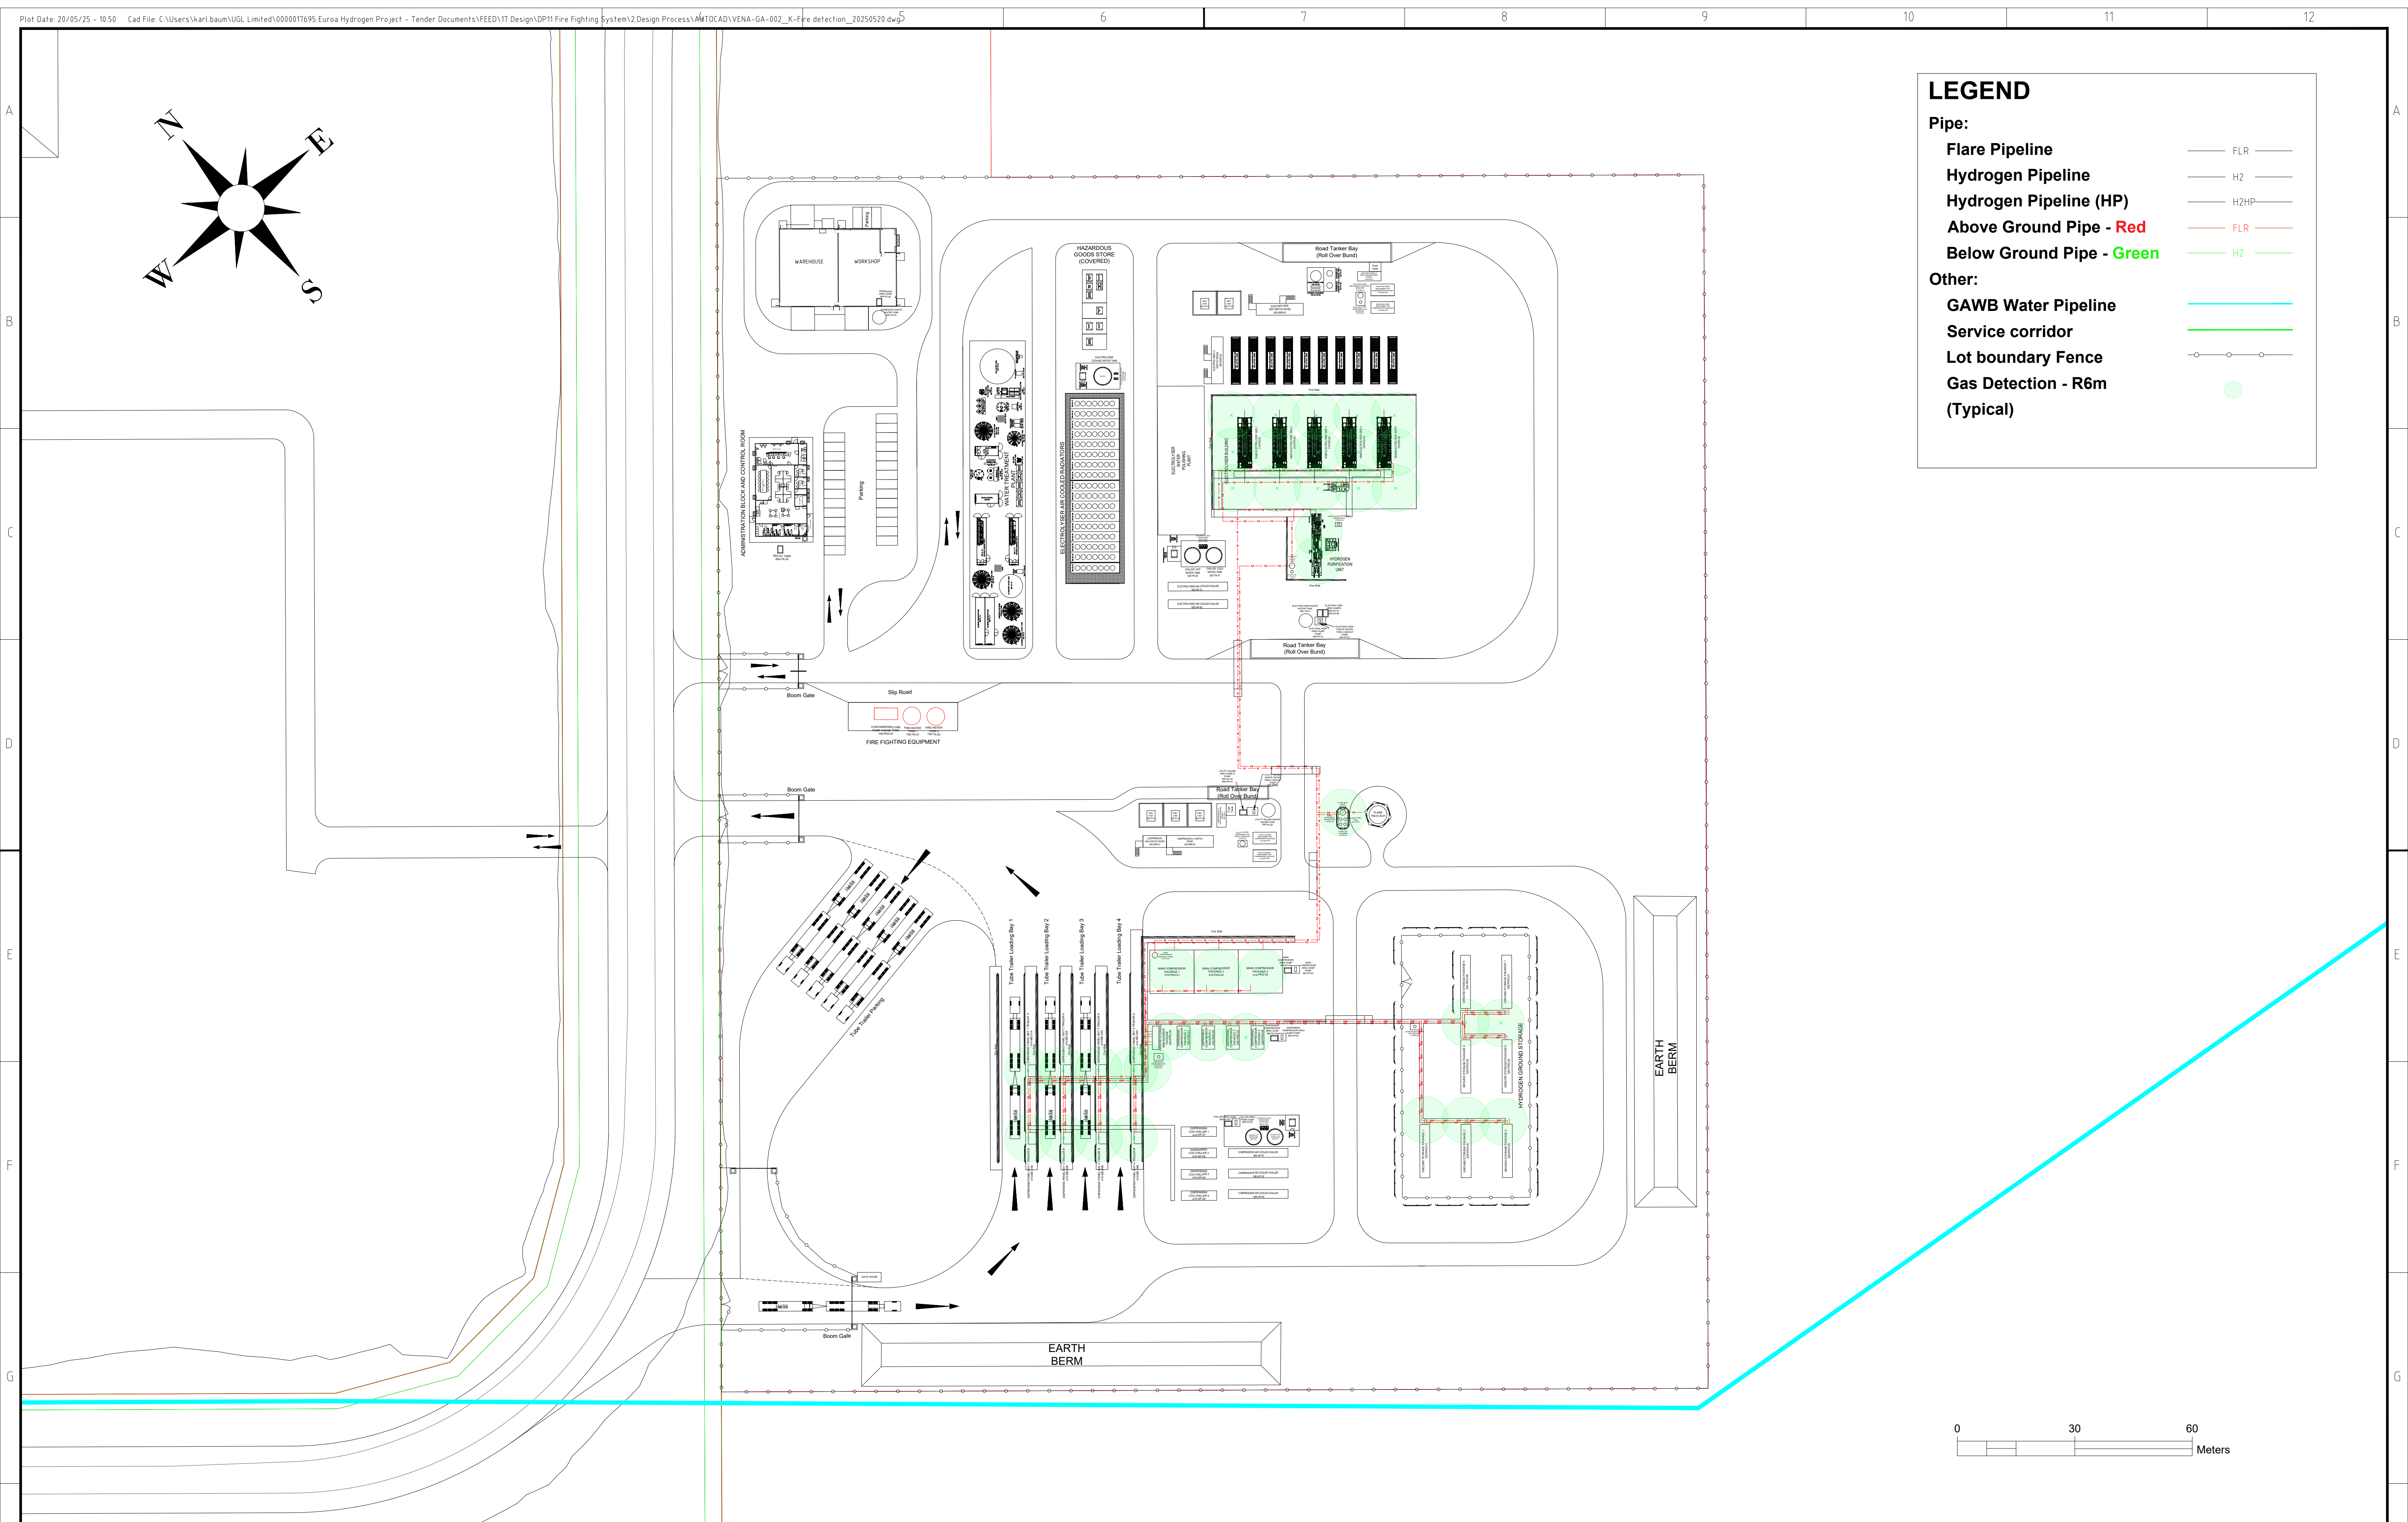

LEGEND

Pipe:

Flare Pipeline

Hydrogen Pipeline

Hydrogen Pipeline (HP)

Above Ground Pipe - Red

Below Ground Pipe - Green

FLR

H2

H2HP

FLR

H2


Other:

GAWB Water Pipeline

Service corridor

Lot boundary Fence

Gas Detection - R6m (Typical)

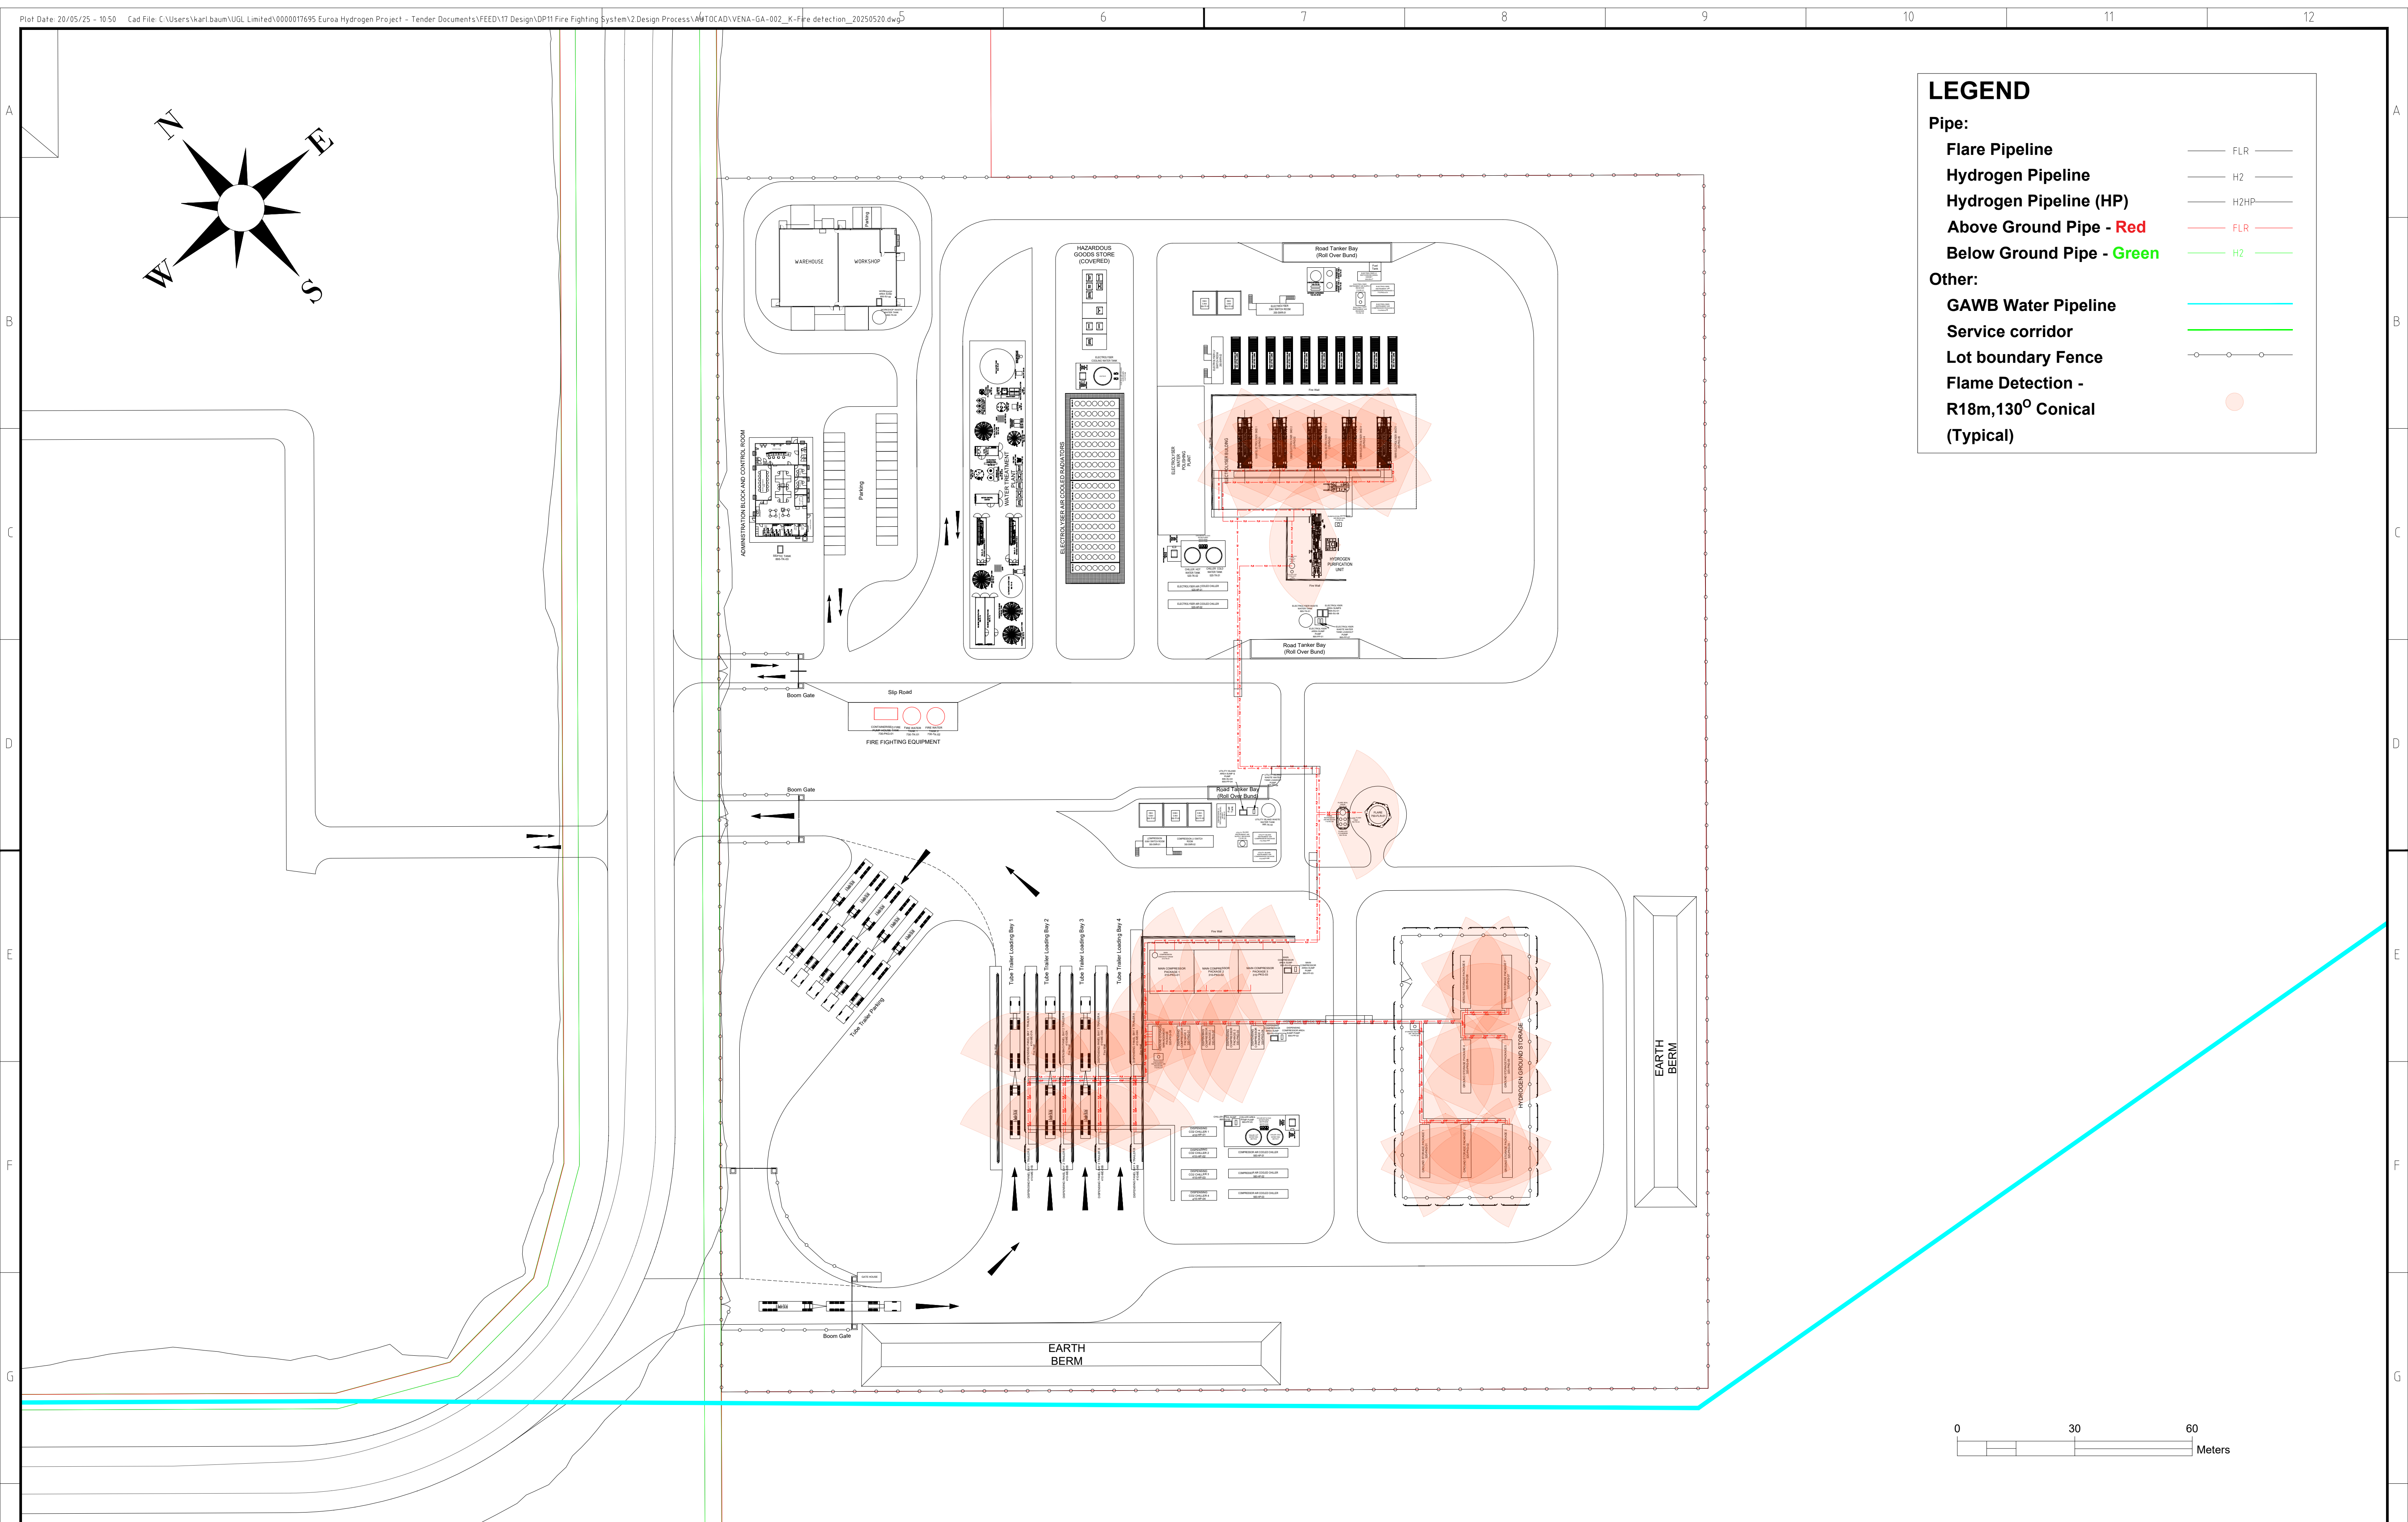

LEGEND

Pipe:

Flare Pipeline

Hydrogen Pipeline

Hydrogen Pipeline (HP)

Above Ground Pipe - Red

Below Ground Pipe - Green

FLR

H2

H2HP

FLR

H2

Other:


GAWB Water Pipeline

Service corridor

Lot boundary Fence

Flame Detection - R18m,130° Conical (Typical)

H	This drawing is the exclusive property of UGL Limited (here & after UGL) and must not be copied or reproduced in any way whatsoever without the express consent in writing of UGL. The drawing is to be used only for the purpose for which it is supplied & must be returned on demand. The contents of the drawing must moreover be treated as strictly confidential & must not be disclosed to any third party without the express consent in writing of UGL.	
---	--	--	

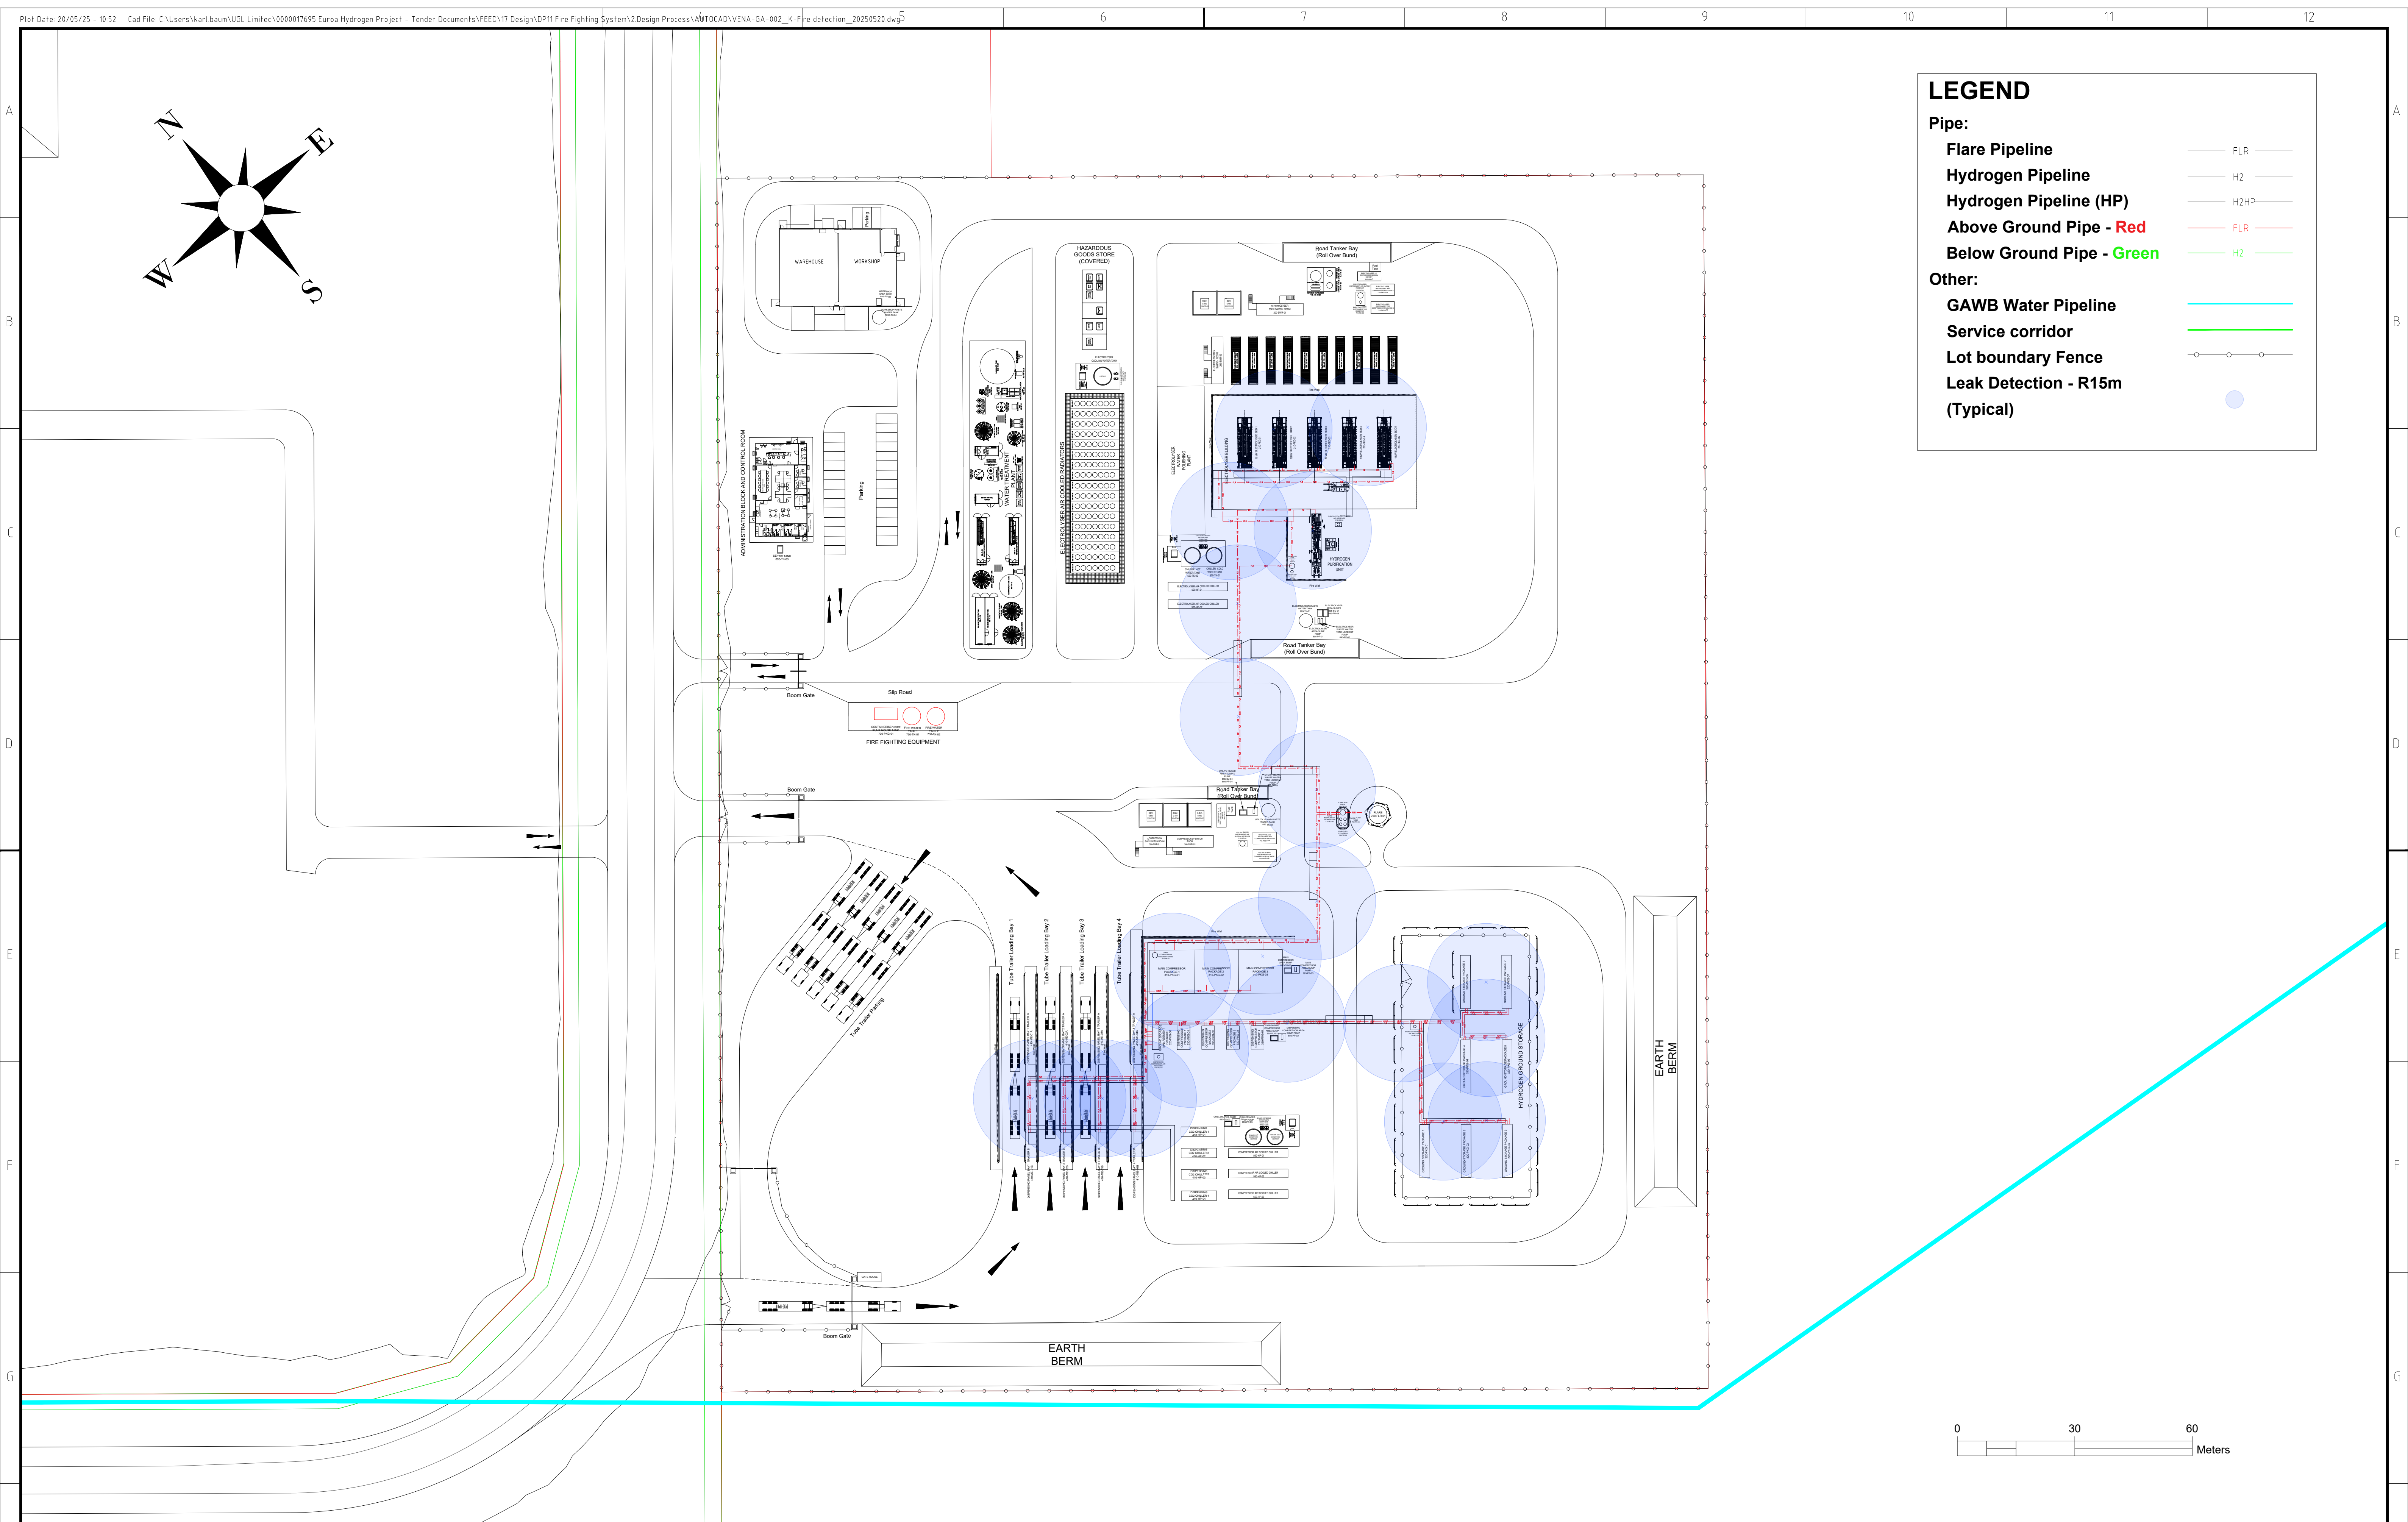

LEGEND

Pipe:

Flare Pipeline

Hydrogen Pipeline

Hydrogen Pipeline (HP)

Above Ground Pipe - Red

Below Ground Pipe - Green

FLR

H2

H2HP

FLR

H2

Other:


GAWB Water Pipeline

Service corridor

Lot boundary Fence

Leak Detection - R15m (Typical)

H	This drawing is the exclusive property of UGL Limited (here & after UGL) and must not be copied or reproduced in any way whatsoever without the express consent in writing of UGL. The drawing is to be used only for the purpose for which it is supplied & must be returned on demand. The contents of the drawing must moreover be treated as strictly confidential & must not be disclosed to any third party without the express consent in writing of UGL.	</									
---	--	--	----	--	--	--	--	--	--	--	--	--

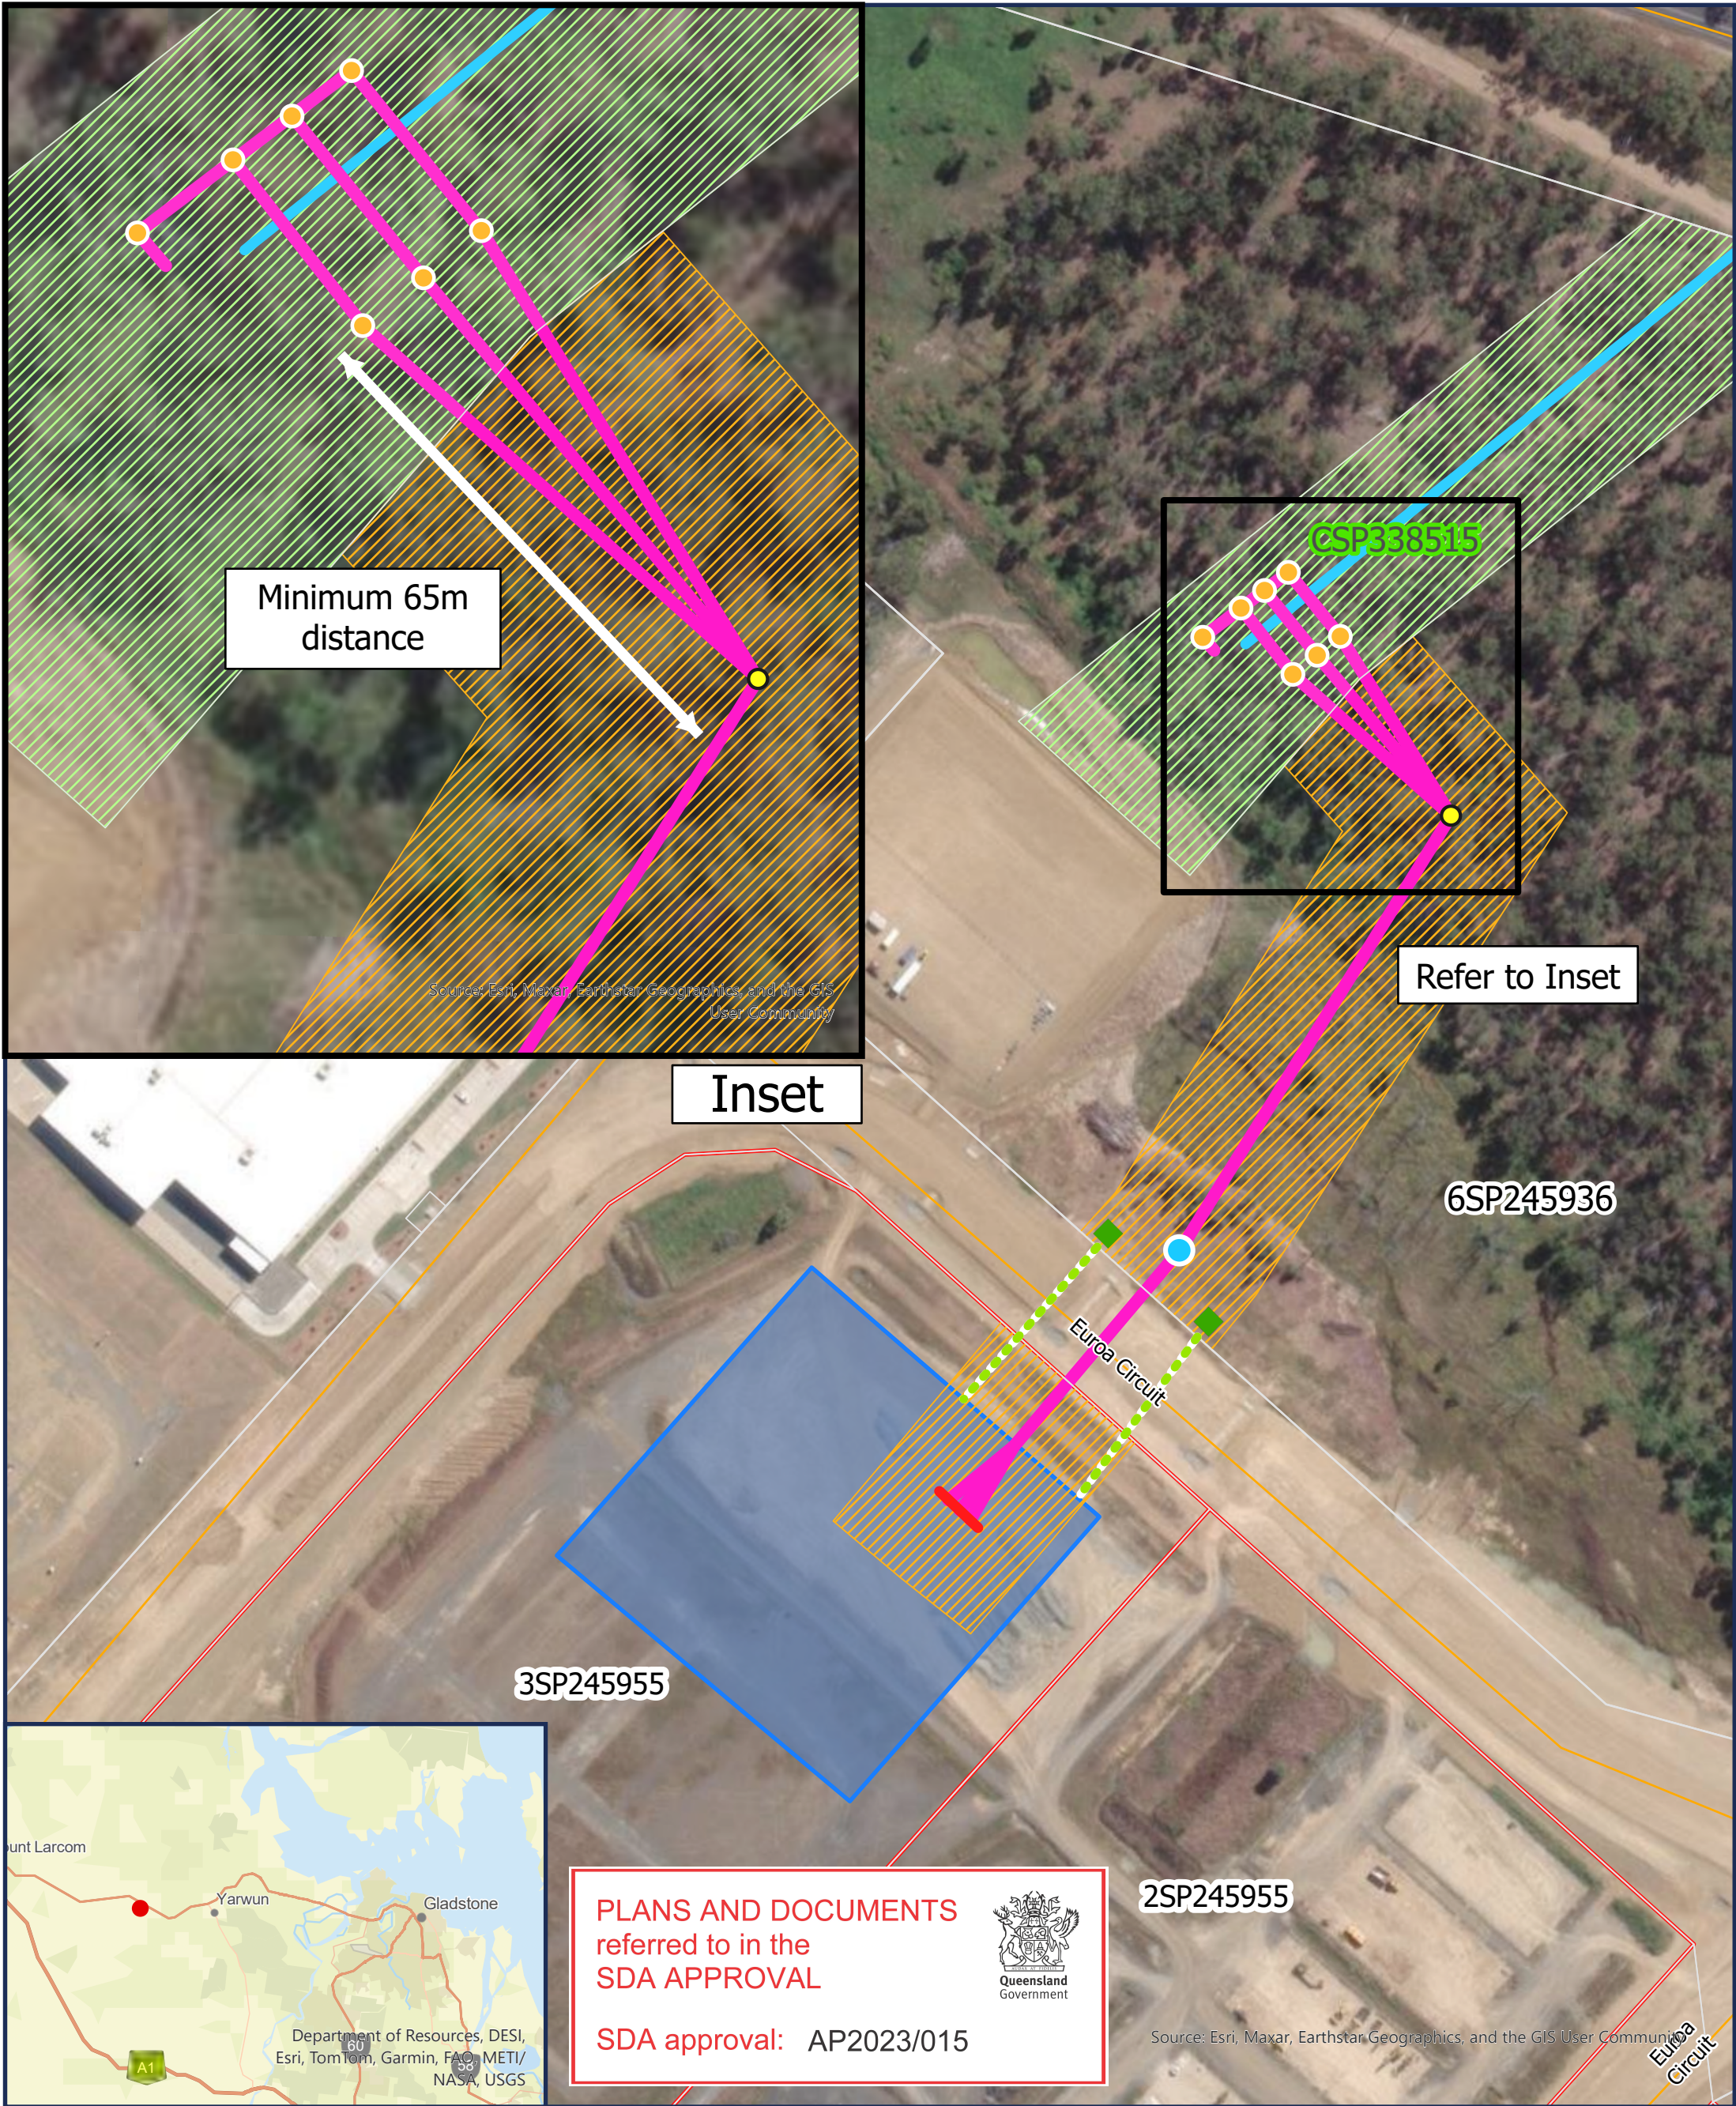

Euroa Hydrogen Project

Proposed Electrical Transmission Connection

Drawing EHP001 | Version 1.3
Drawn by L.C | 14.10.2025



**VENA
ENERGY**
part of Vena Group

Suite 1, Level 7, 200 Mary Street
Brisbane, Queensland, Australia
www.venaenergy.com.au
au-enquiries@venaenergy.com

0 0.035 0.07
Kilometers
Coordinate System: GDA2020 MGA Zone 55
Project Reference Point: -20.521°S 147.81°E

Source List

Aerial Imagery- Esri et al.
Cadastre, Easement- Department of Resources (2022)
Road Network- Department of Resources (2021)
New Transmission Infrastructure,
Proposed Transmission Easement- Hand Drawn,
Vena Energy (2023).



Legend

- Primary Premises
- Road Network
- Easement C on SP338515
- Proposed Transmission Easement Area- 60m wide
- Communication Pits & Underground conduit

- Proposed Substation Site
- New Transmission Line
- Bus Bar
- Spare Circuit
- 18m Undercrossing Poles
- Three Phase Pole Heights
- Height to be determined
- 40m